



Ail Gynllun Datblygu Lleol Newydd
Bwrdeistref Sirol Caerffili 2020-2035

EB50.5: Cofrestr Safleoedd Posibl - Caerffili Basn

Hydref 2026

CB001

1:2,500

Land south of Cefn Ilan, Aber Valley


Proposed Use: Housing

Site Area: 1.97 Ha

Tir i'r de o Cefn Ilan, Cwm Aber

Defnydd Arfaethedig: Tai

Arwynebedd y safle: 1.97 Ha

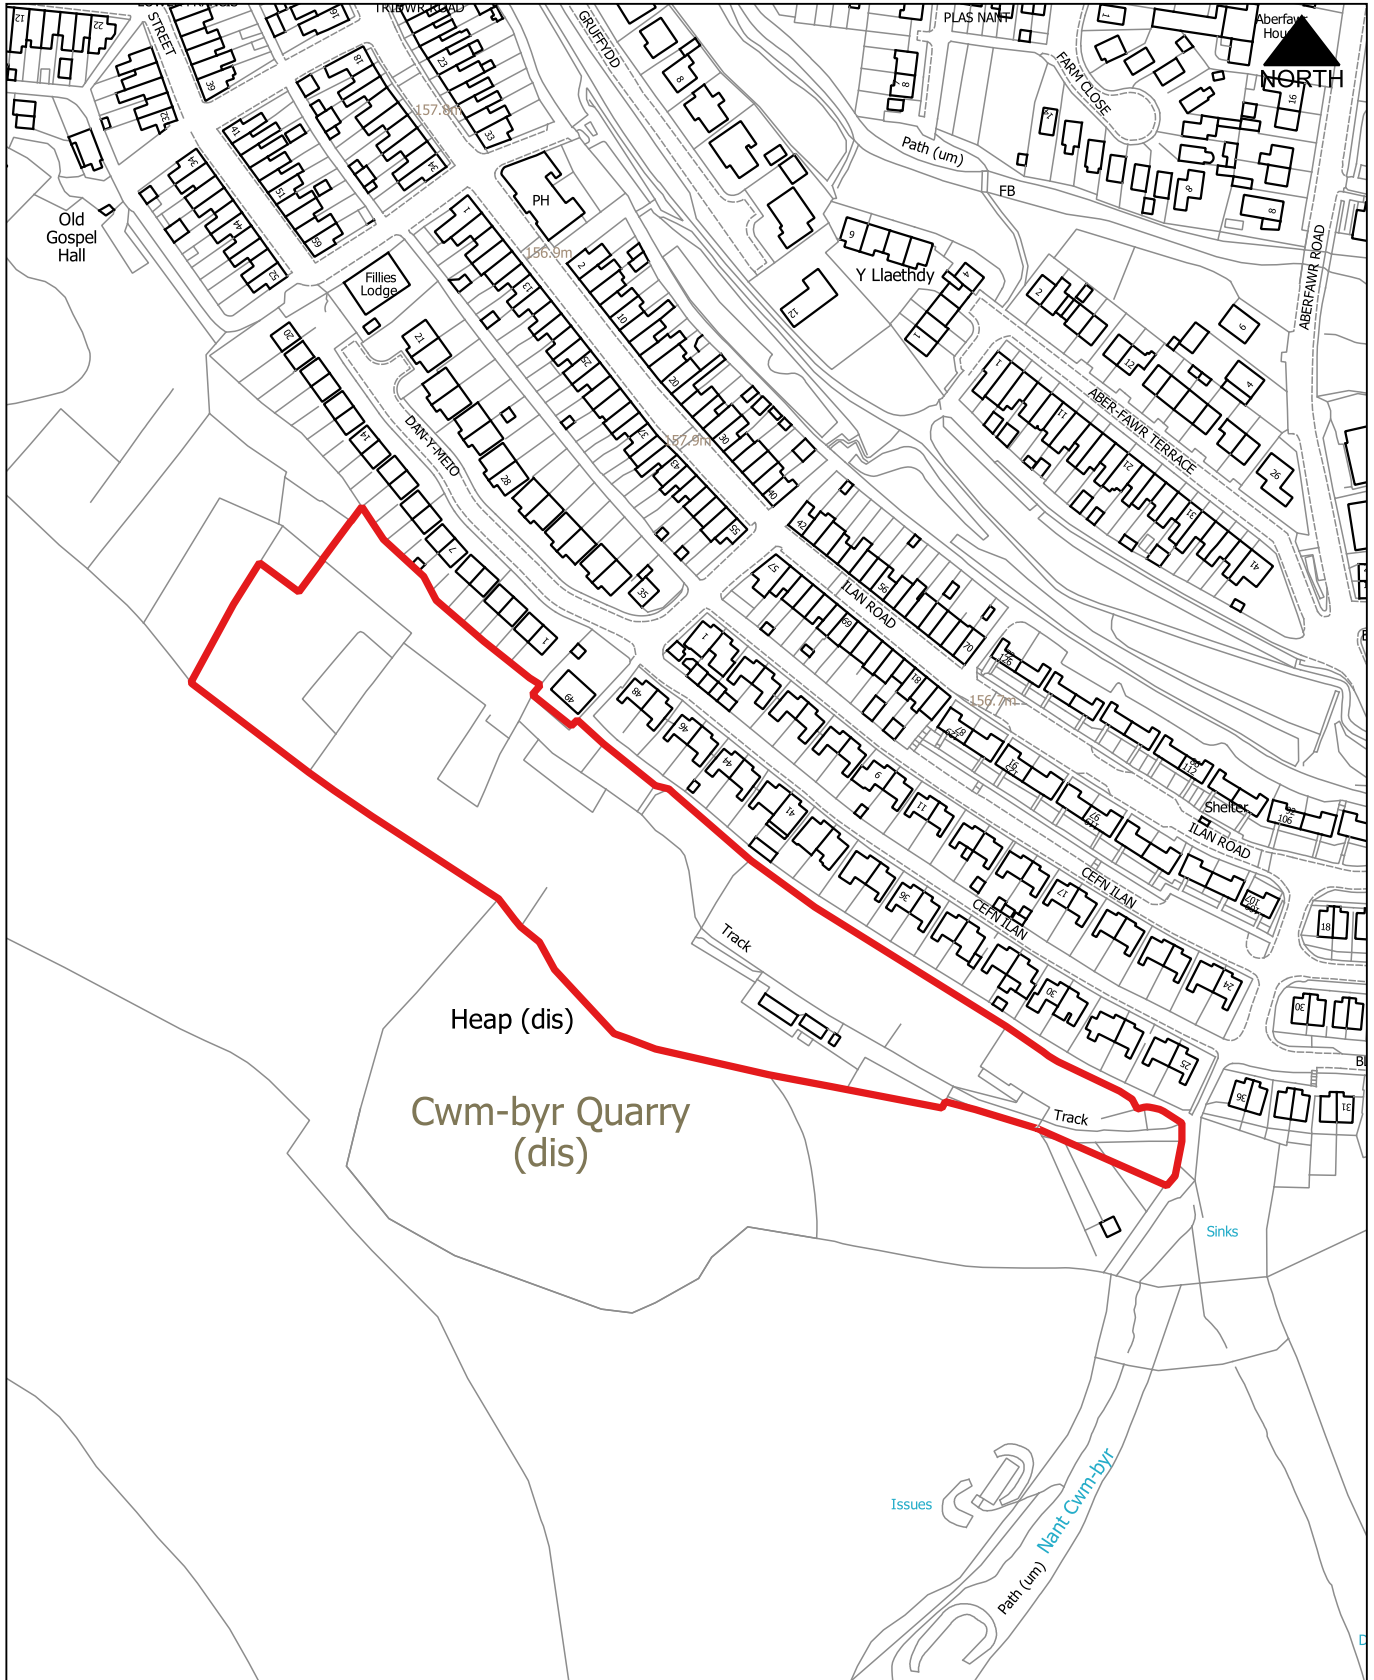

CB002

1:5,000

Ness Tar, St. Martins


Proposed Use: Housing/ Mixed Use

Site Area: 6.64 Ha

Ness Tar, Martin Sant

Defnydd Arfaethedig: Tai / Defnydd cymysg

Arwynebedd y safle: 6.64 Ha

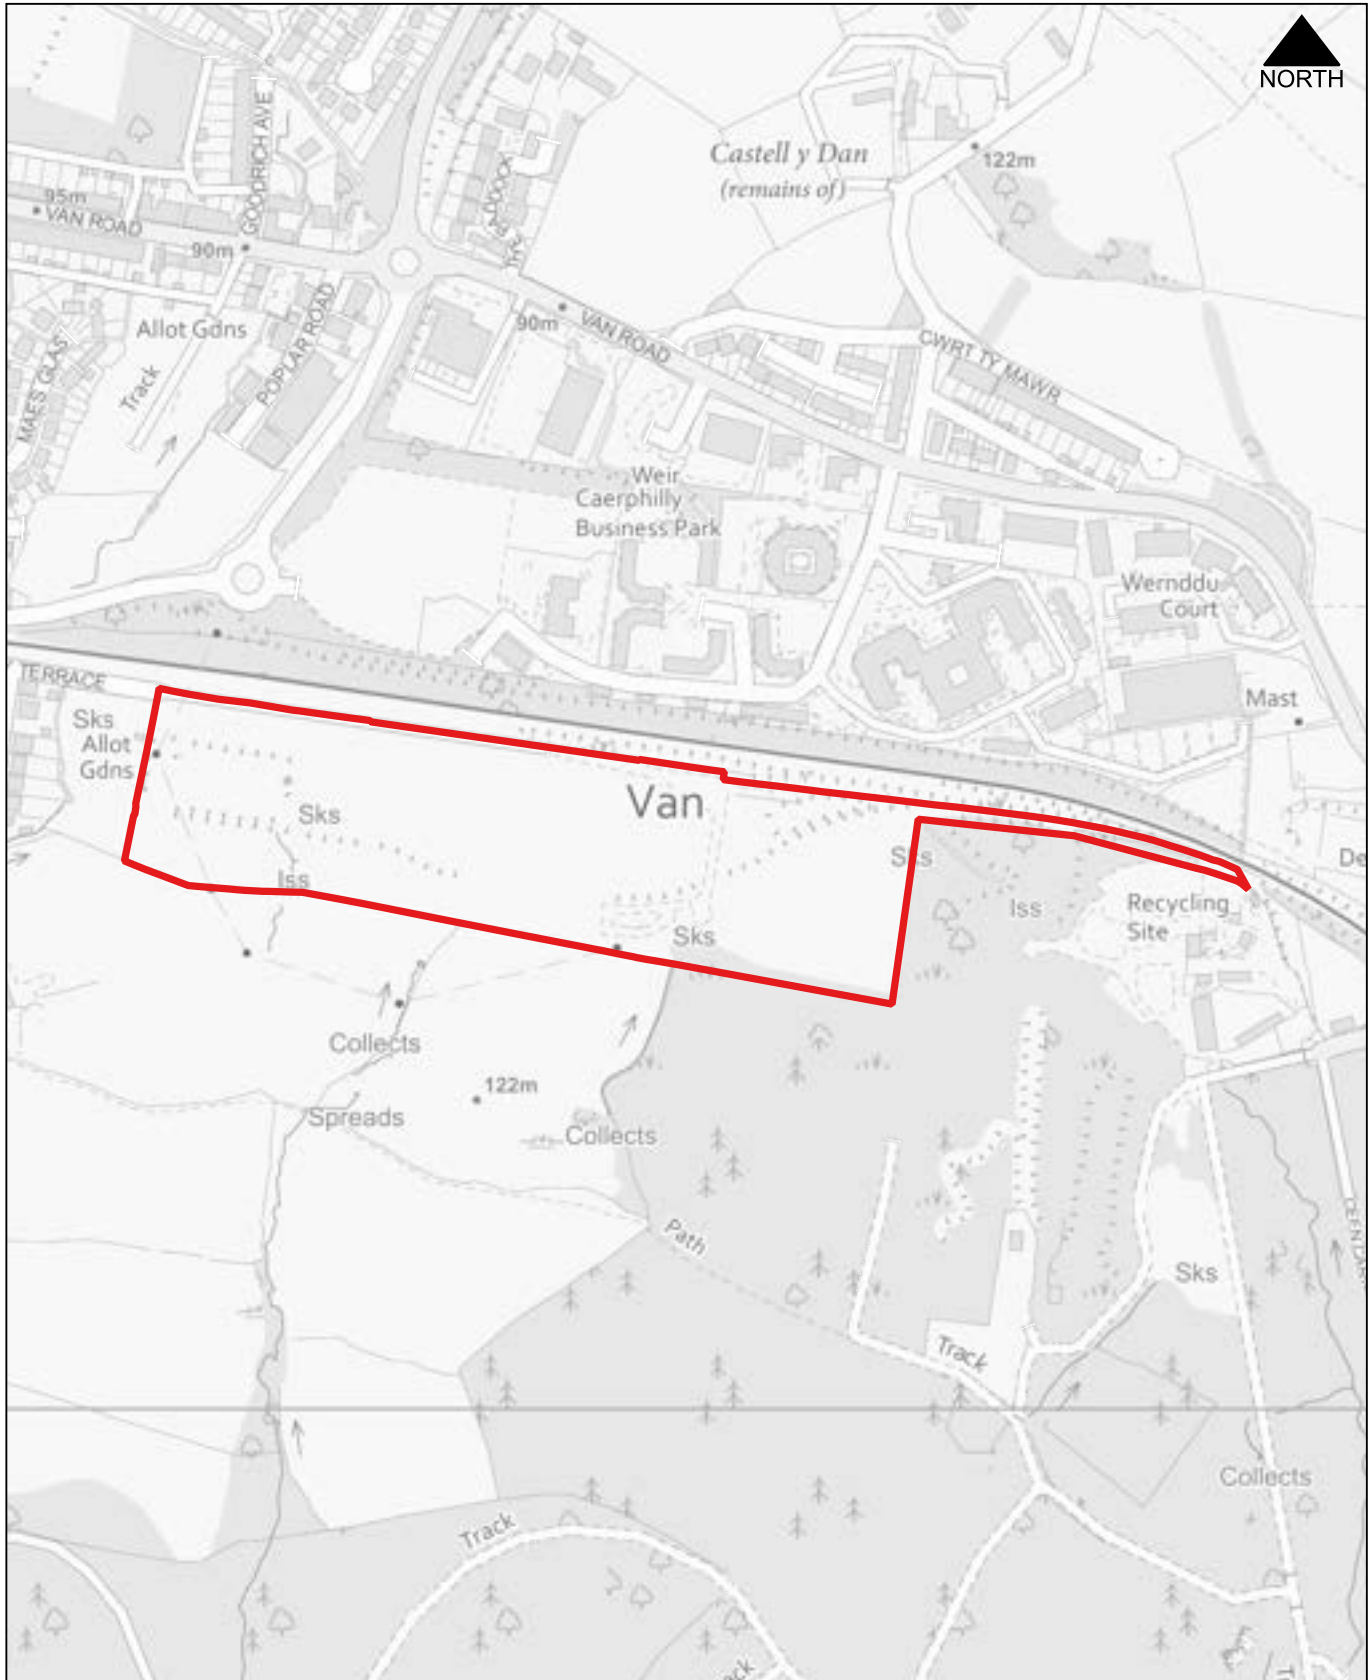

CB003

1:1,250

Land at The Oaks, Machen and Rudry


Proposed Use: Housing

Site Area: 0.17 Ha

Tir yn The Oaks, Machen a Rudry

Defnydd Arfaethedig: Tai

Arwynebedd y safle: 0.17 Ha

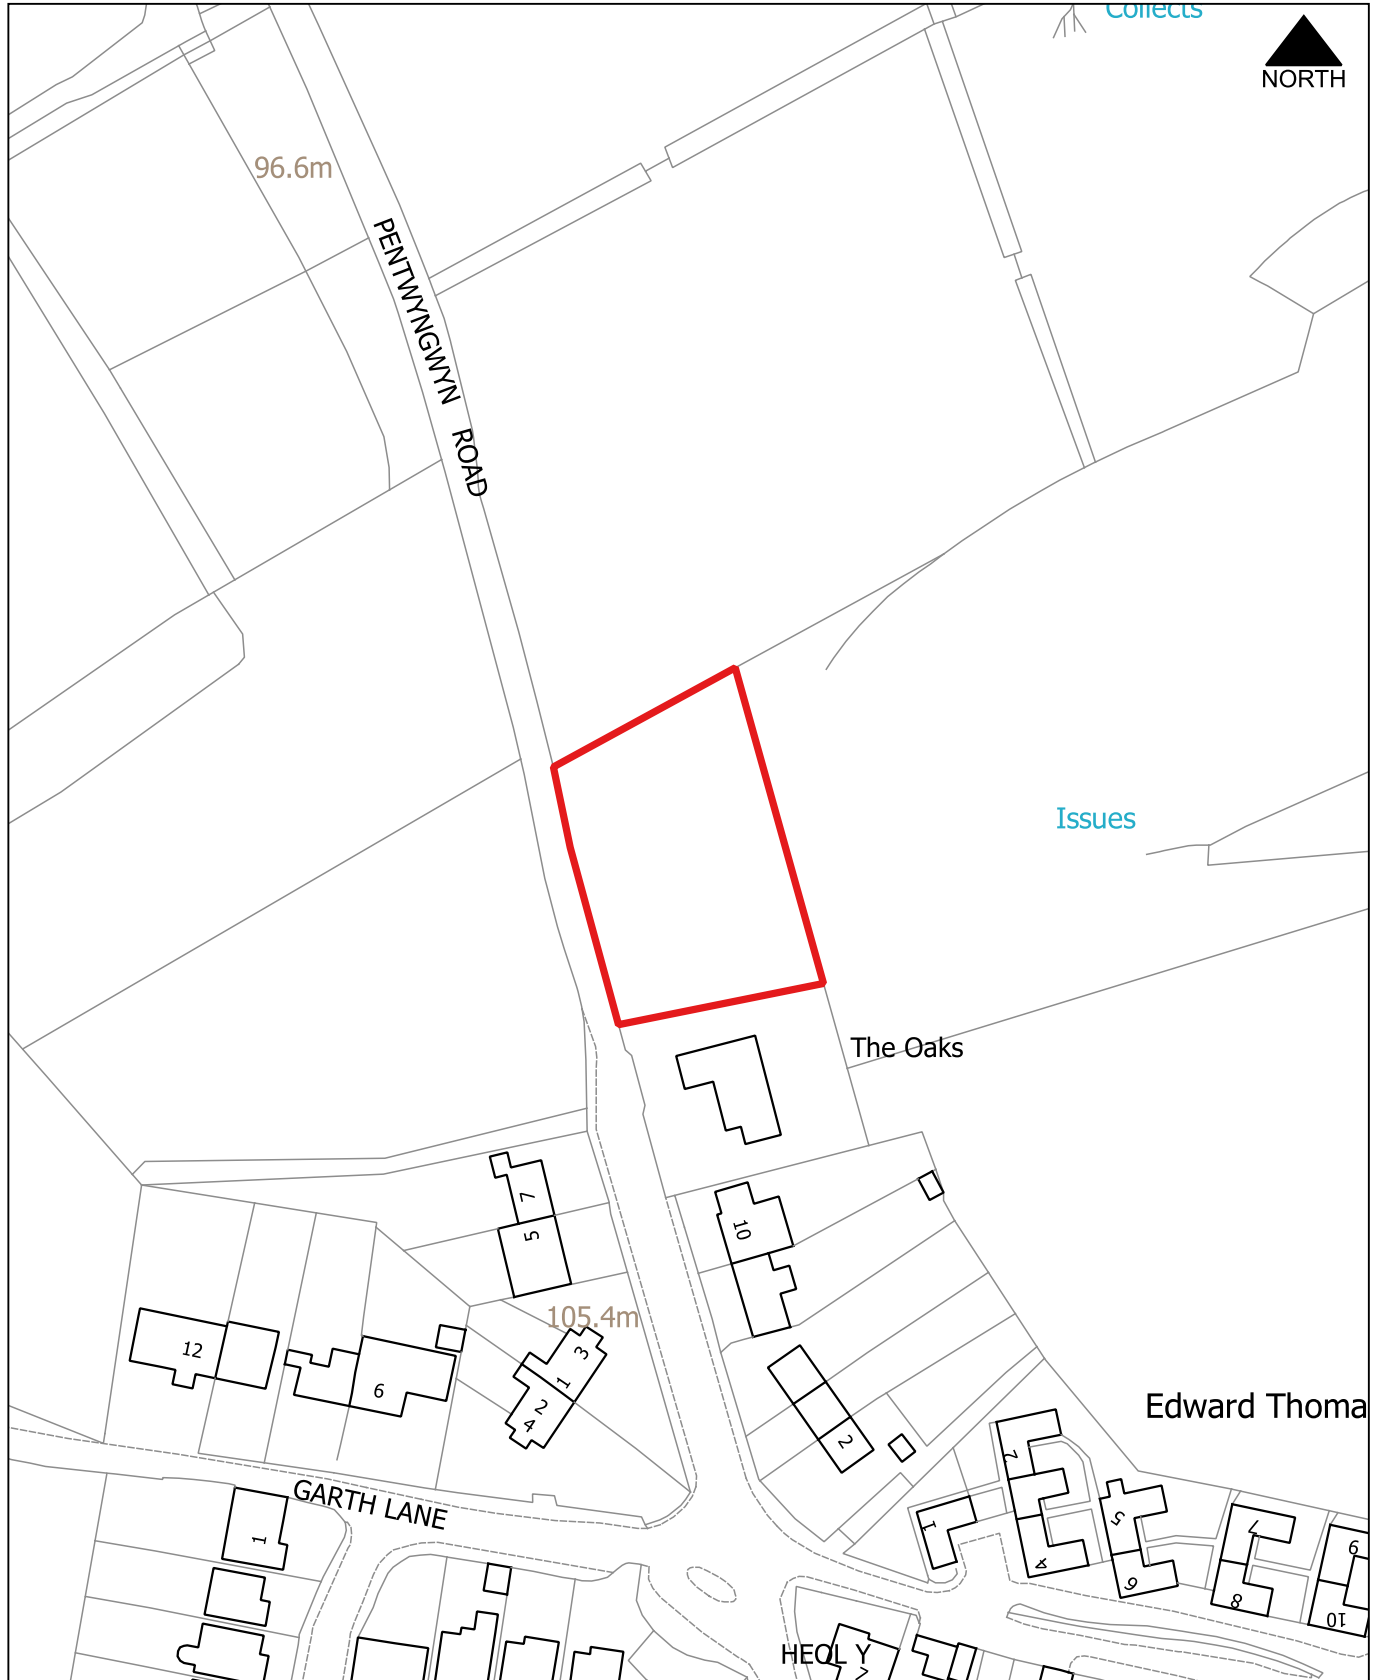

CB004

Land at Energlyn, Penyrheol

Proposed Use: Housing


Site Area: 1.69 Ha

1:2,500

Tir yn Eneu'r-glyn, Pen-yr-heol

Defnydd Arfaethedig: Tai

Arwynebedd y safle: 1.69 Ha

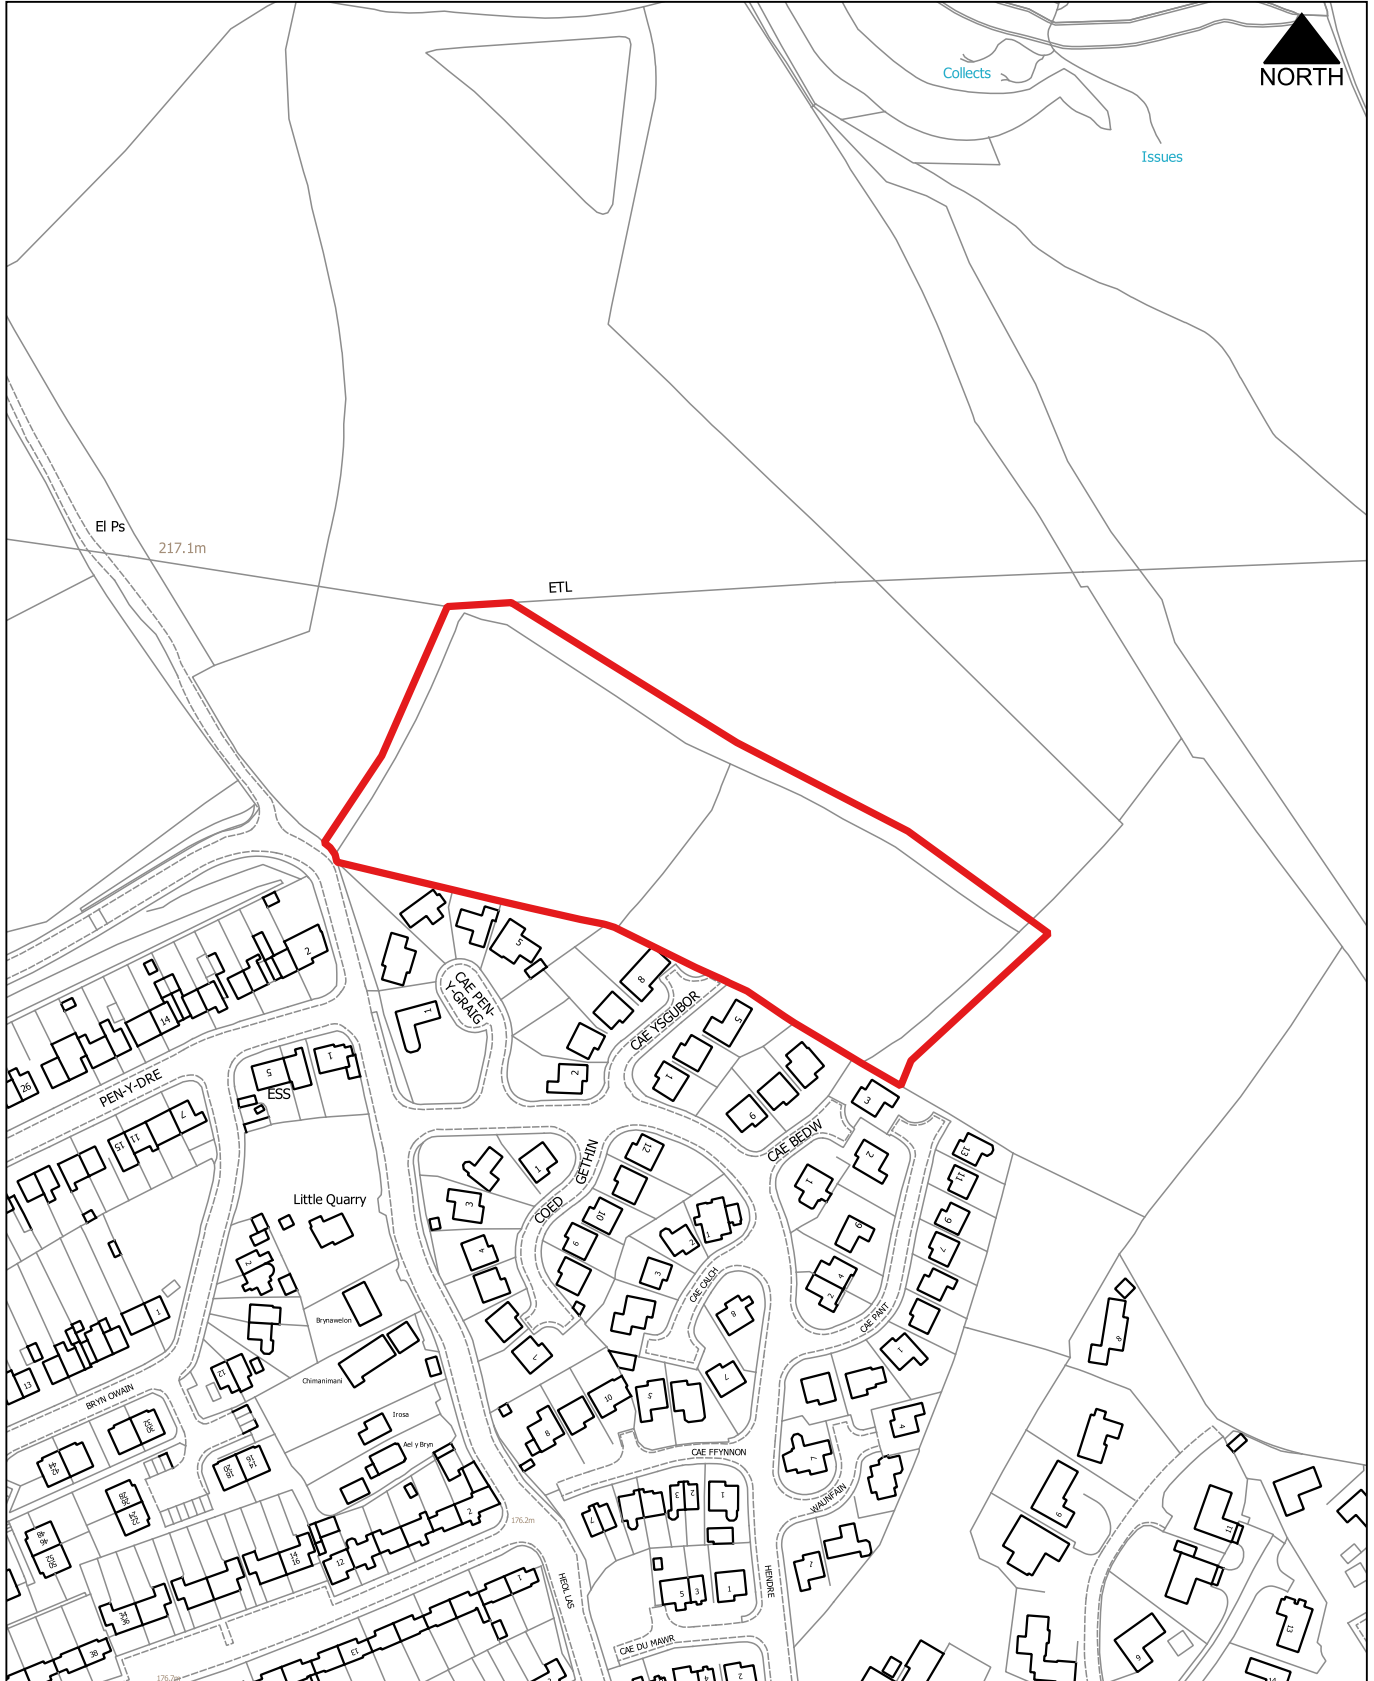

CB005

Catnic, Morgan Jones

Proposed Use: Housing

Site Area: 5.03 Ha

1:2,500

Catnic, Morgan Jones

Defnydd Arfaethedig: Tai

Arwynebedd y safle: 5.03 Ha



CB006

1:5,000

Gwaun Gledyr, Penyrheol


Proposed Use: Housing

Site Area: 8.94 Ha

Gwaun Gledyr, Pen-yr-heol

Defnydd Arfaethedig: Tai

Arwynebedd y safle: 8.94 Ha

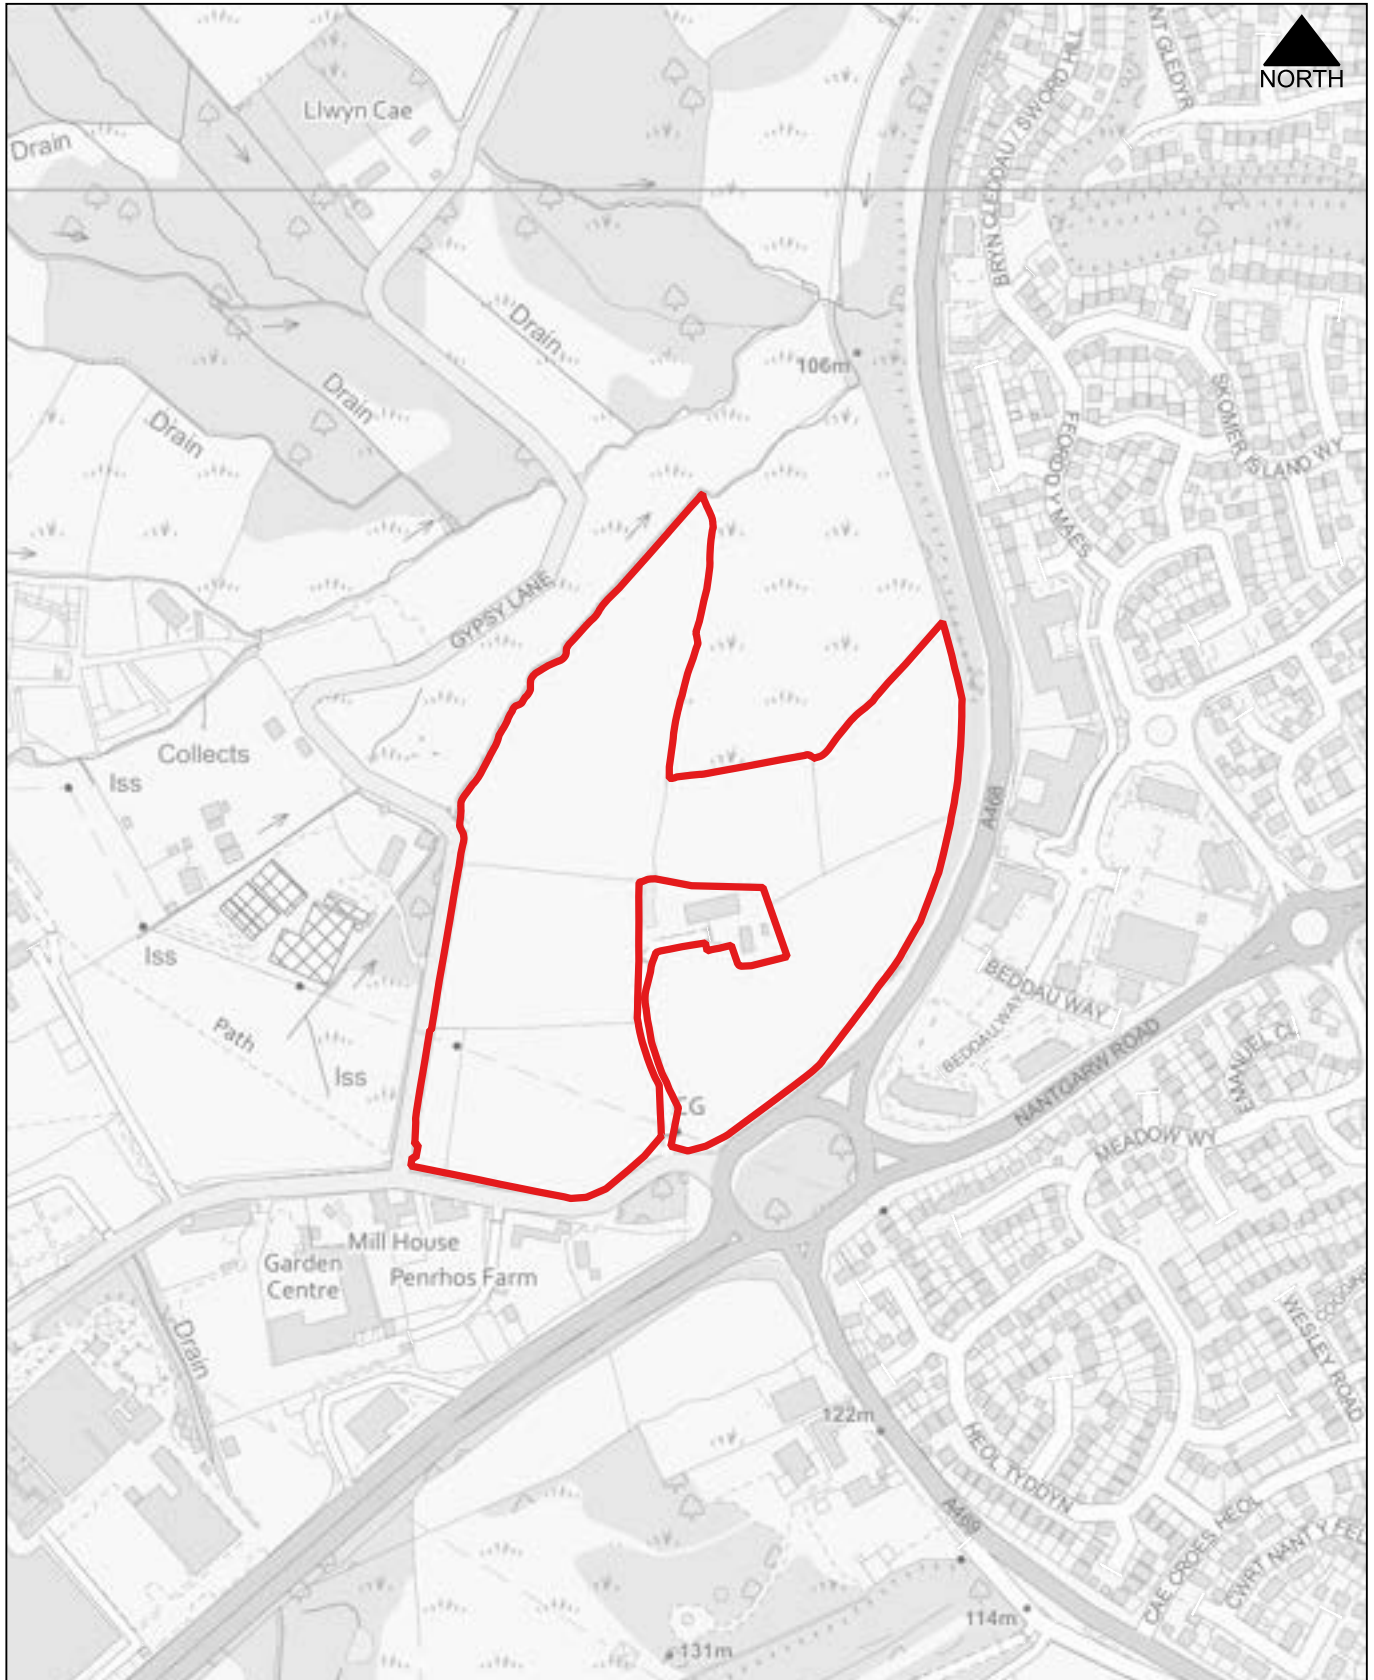

CB007

1:1,250

Land at Starbuck Street, Machen and Rudry


Proposed Use: Housing

Site Area: 0.1 Ha

Tir yn Starbuck Street, Machen a Rudry

Defnydd Arfaethedig: Tai

Arwynebedd y safle: 0.1 Ha

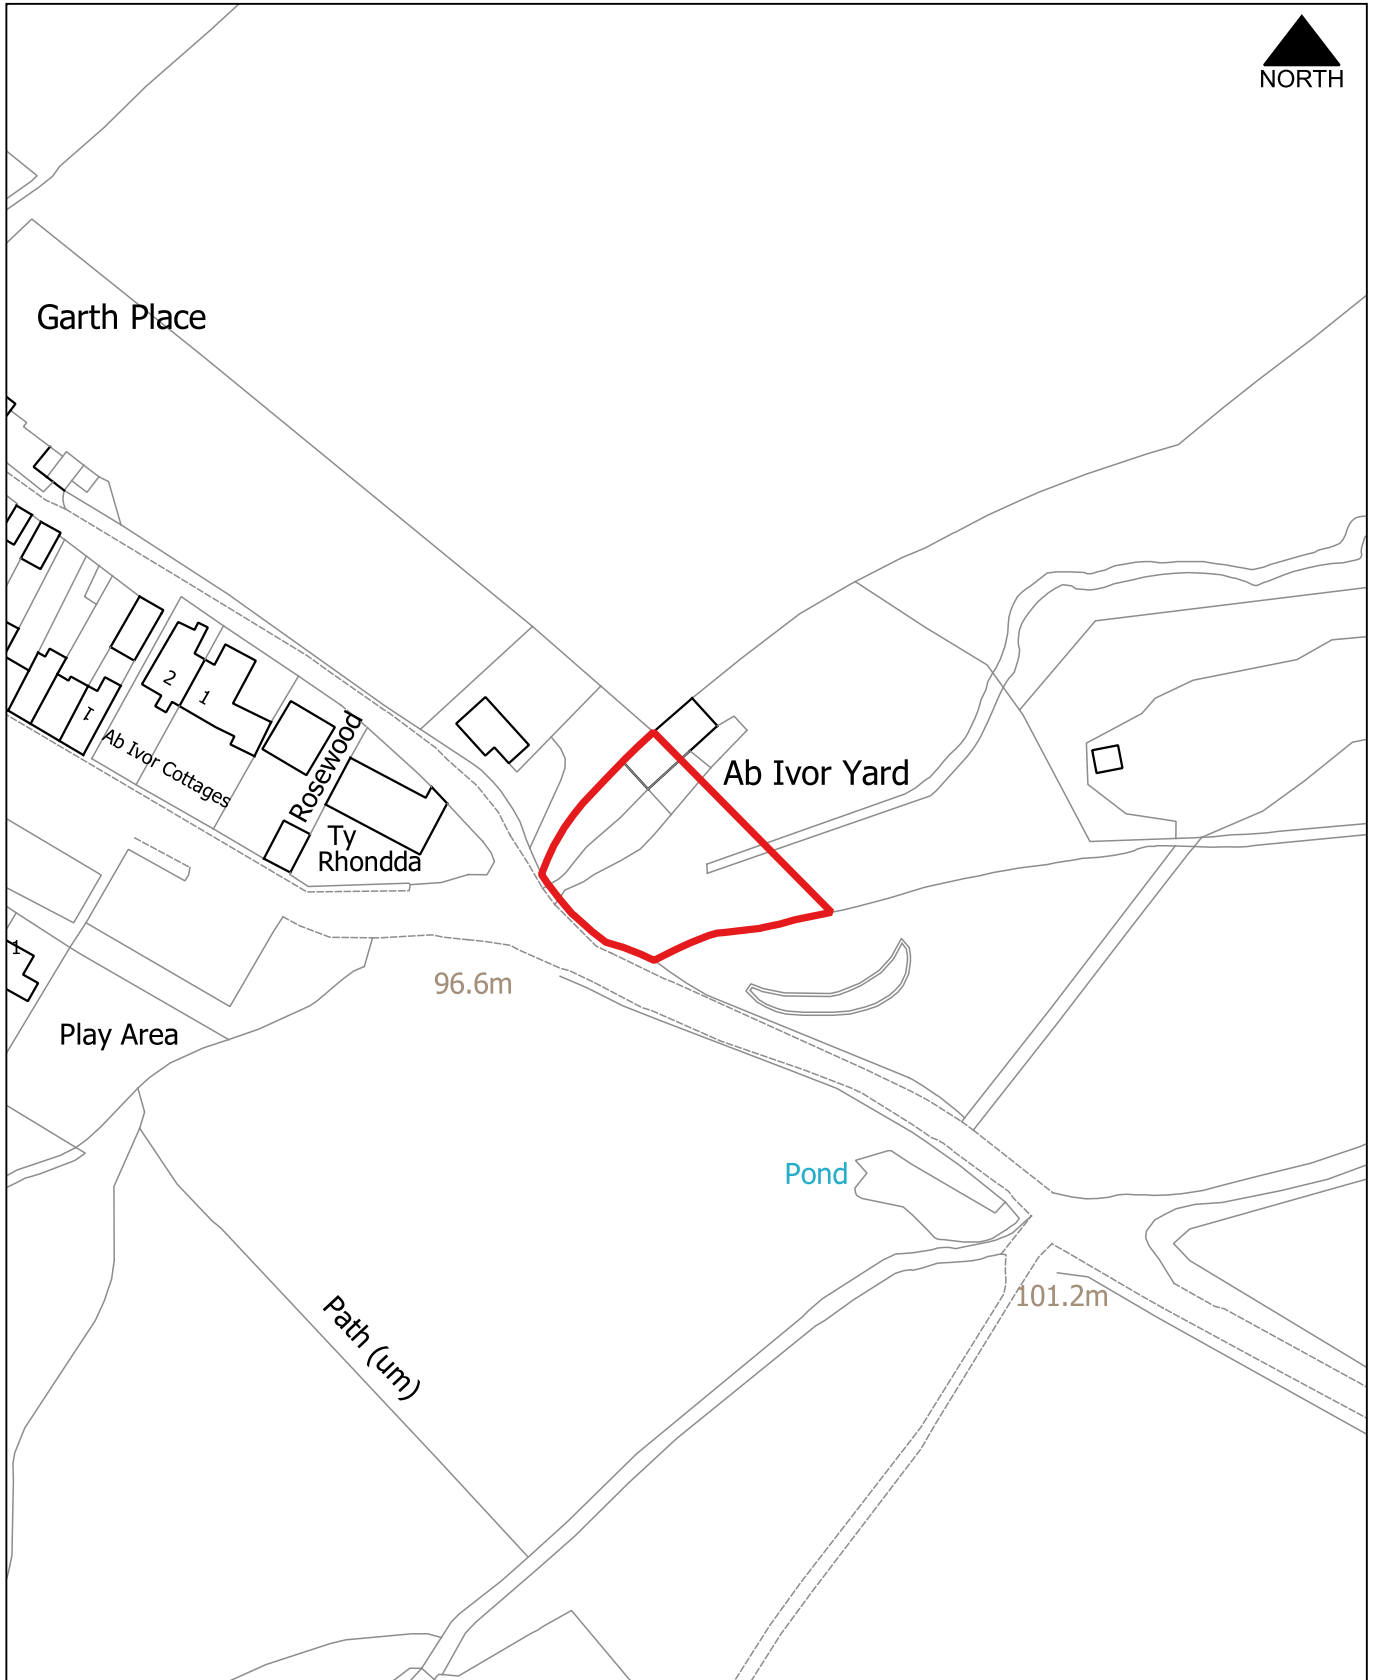

CB008

1:2,500

Land at Ty Nula, Machen and Rudry


Proposed Use: Housing

Site Area: 1.44 Ha

Tir yn Ty Nula, Machen a Rudry

Defnydd Arfaethedig: Tai

Arwynebedd y safle: 1.44 Ha

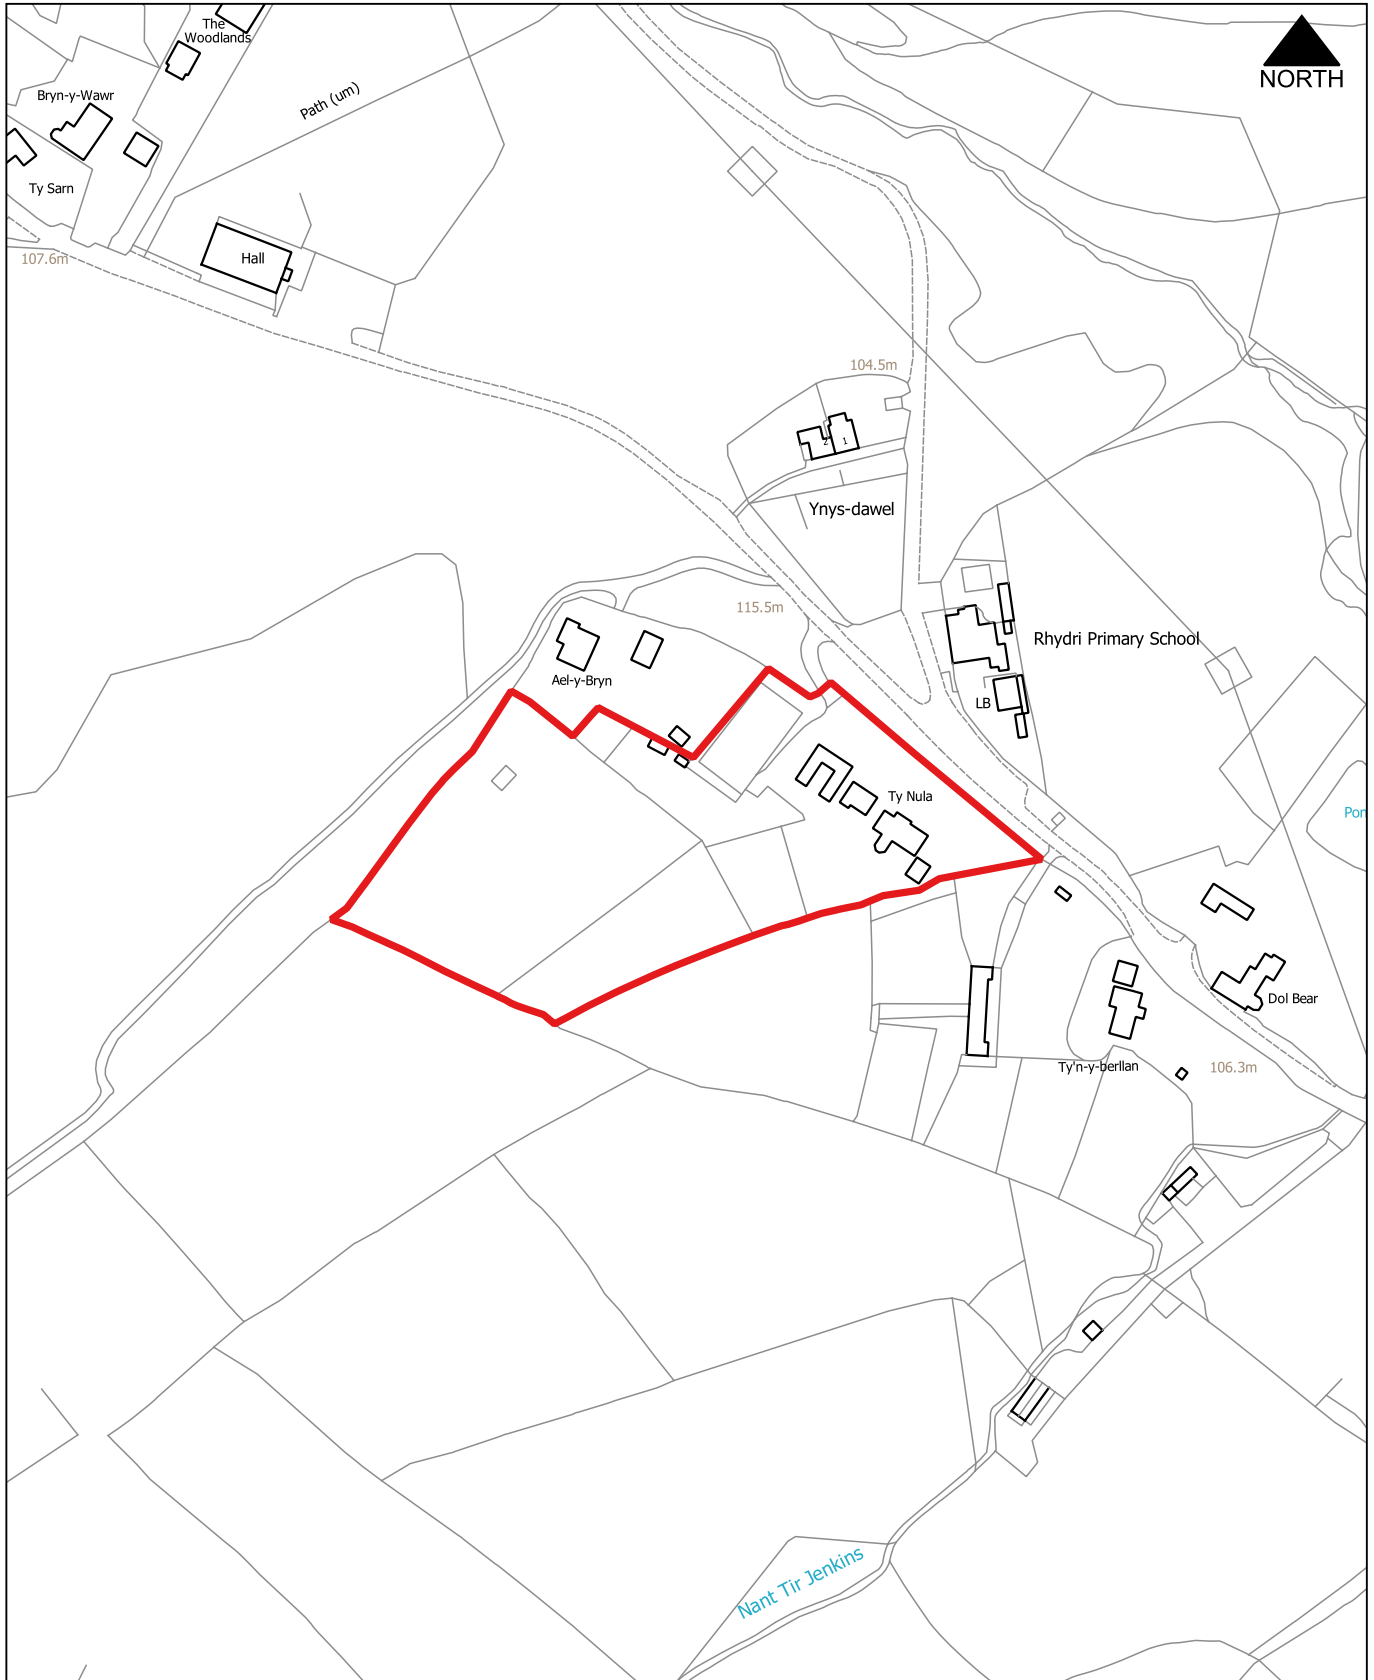

CB009

1:1,250

Land at Lower Brynhyfryd Terrace, Aber Valley


Proposed Use: Housing

Site Area: 0.33 Ha

Tir yn Lower Brynhyfryd Terrace, Cwm Aber

Defnydd Arfaethedig: Tai

Arwynebedd y safle: 0.33 Ha

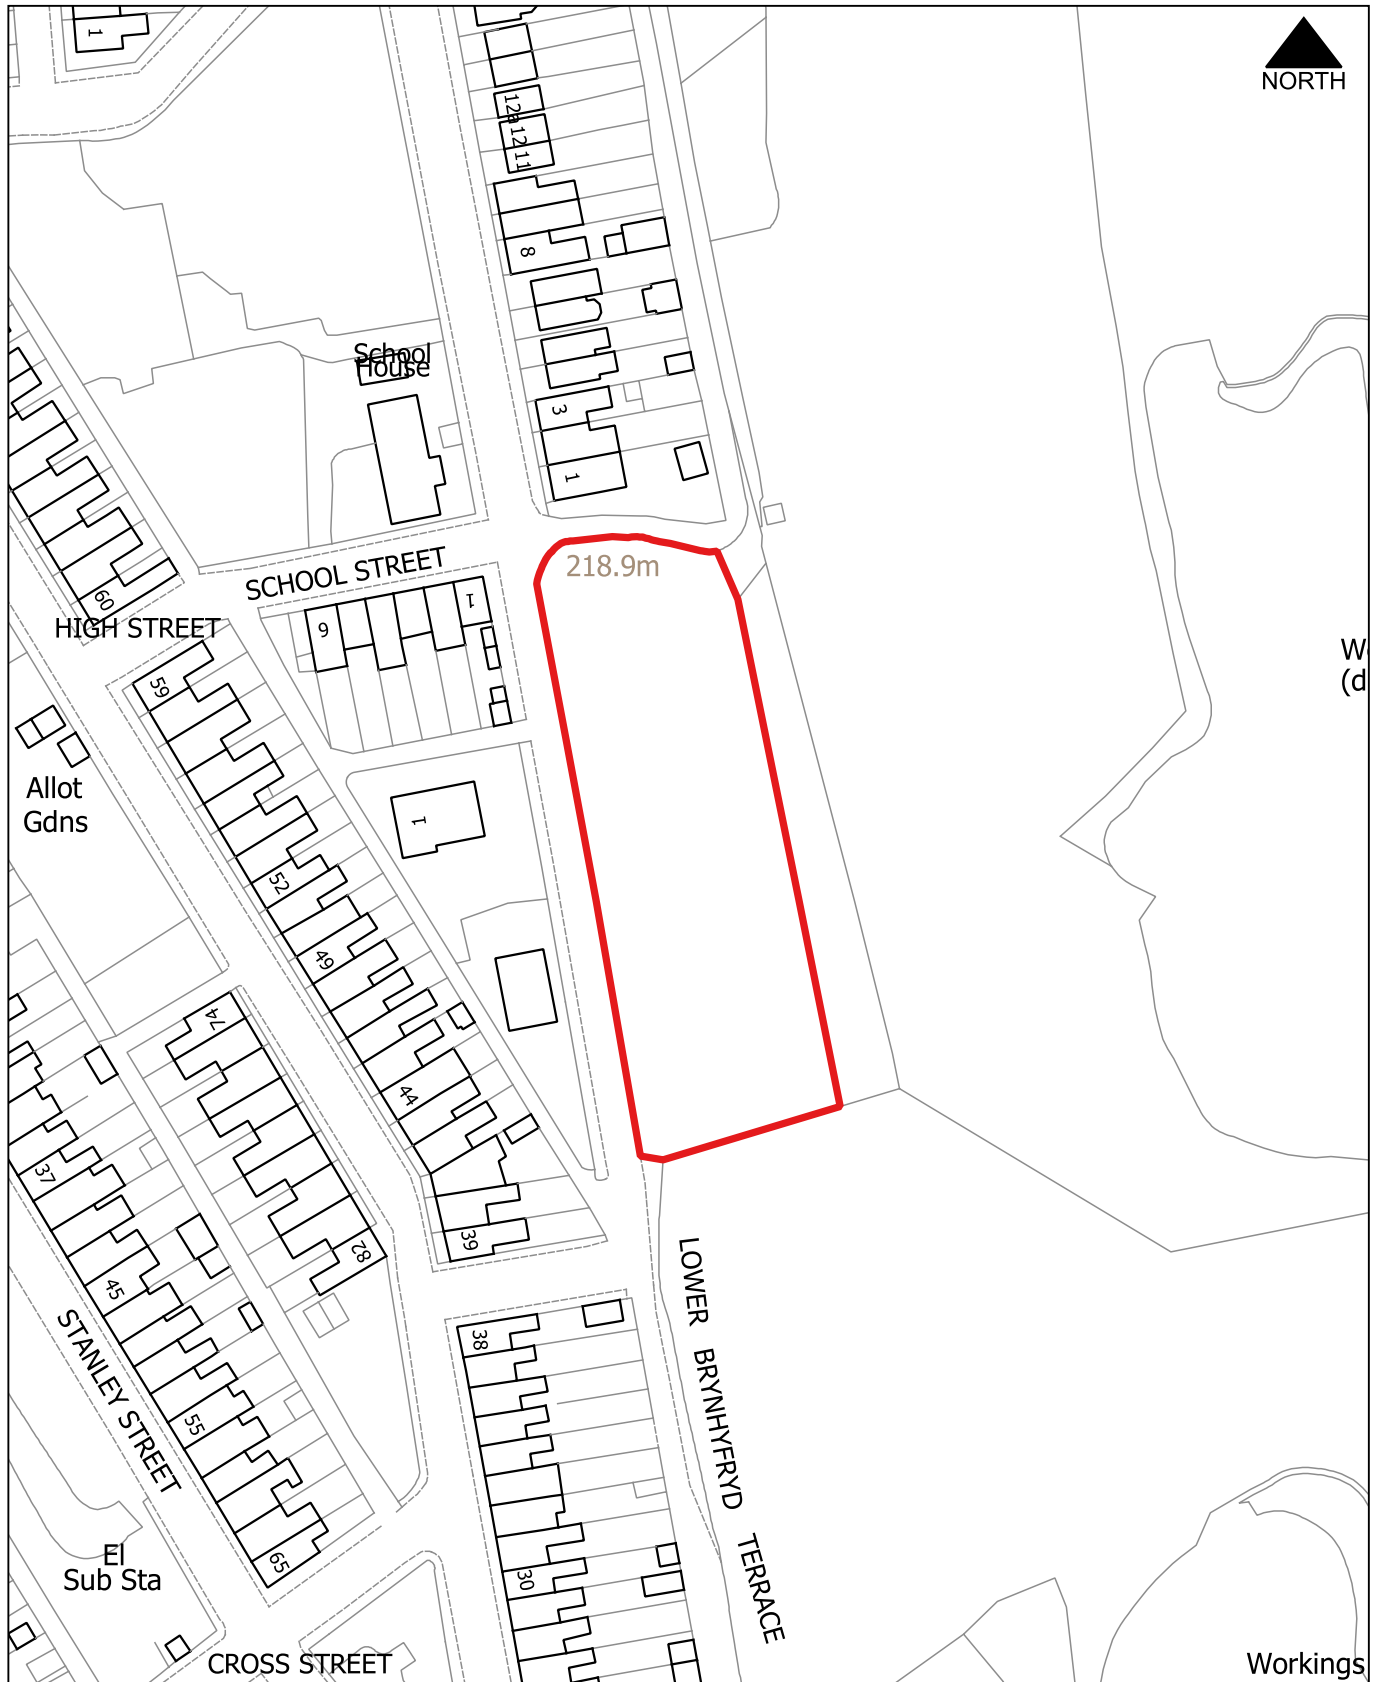

Welsh Egg Farm, Penyrheol

Proposed Use: Housing


Site Area: 1.05 Ha

1:1,250

Fferm Welsh Egg, Pen-yr-heol

Defnydd Arfaethedig: Tai

Arwynebedd y safle: 1.05 Ha

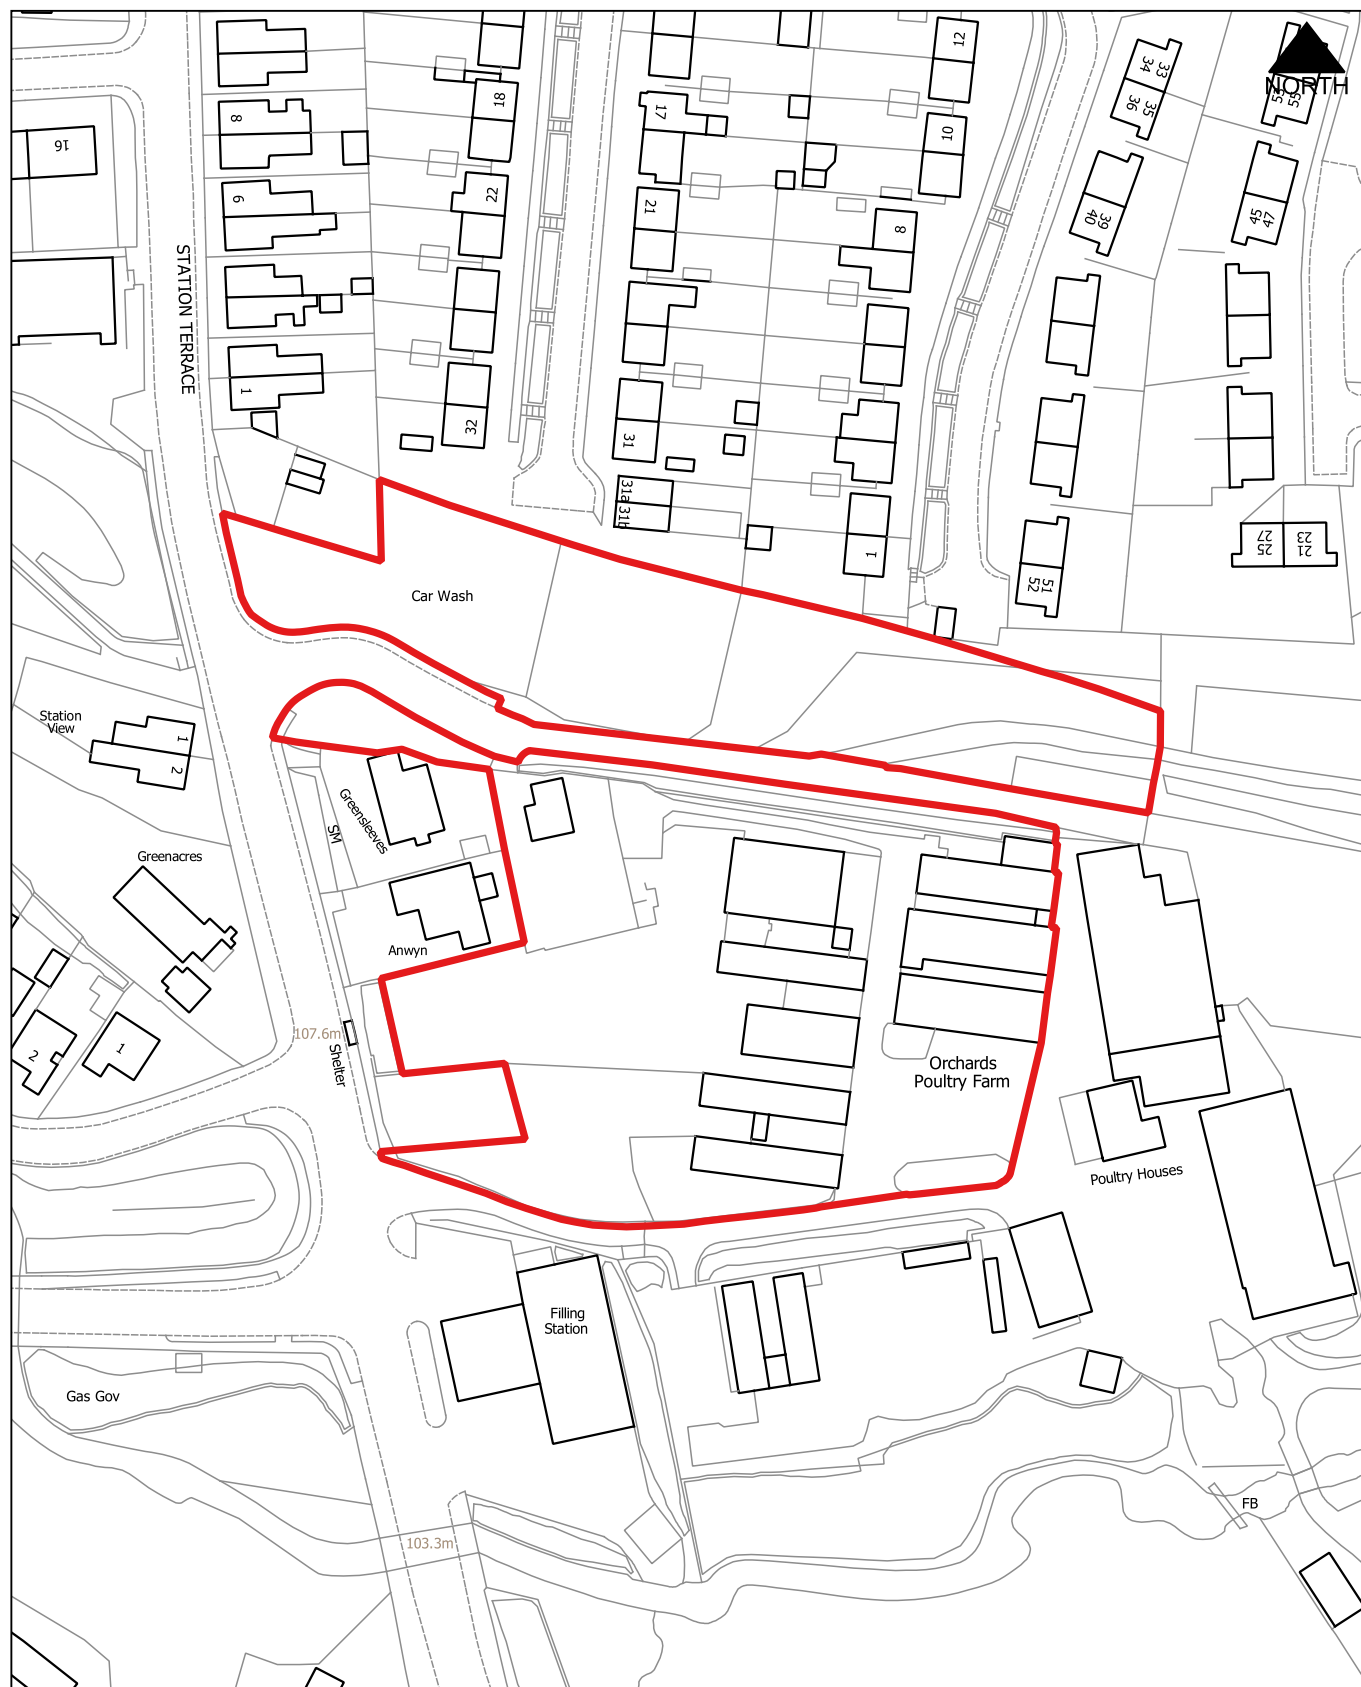

CB011

1:5,000

Land at Colliery Road, Llanbradach


Proposed Use: Housing

Site Area: 2.29 Ha

Tir yn Heol Pwll Glo, Llanbradach

Defnydd Arfaethedig: Tai

Arwynebedd y safle: 2.29 Ha

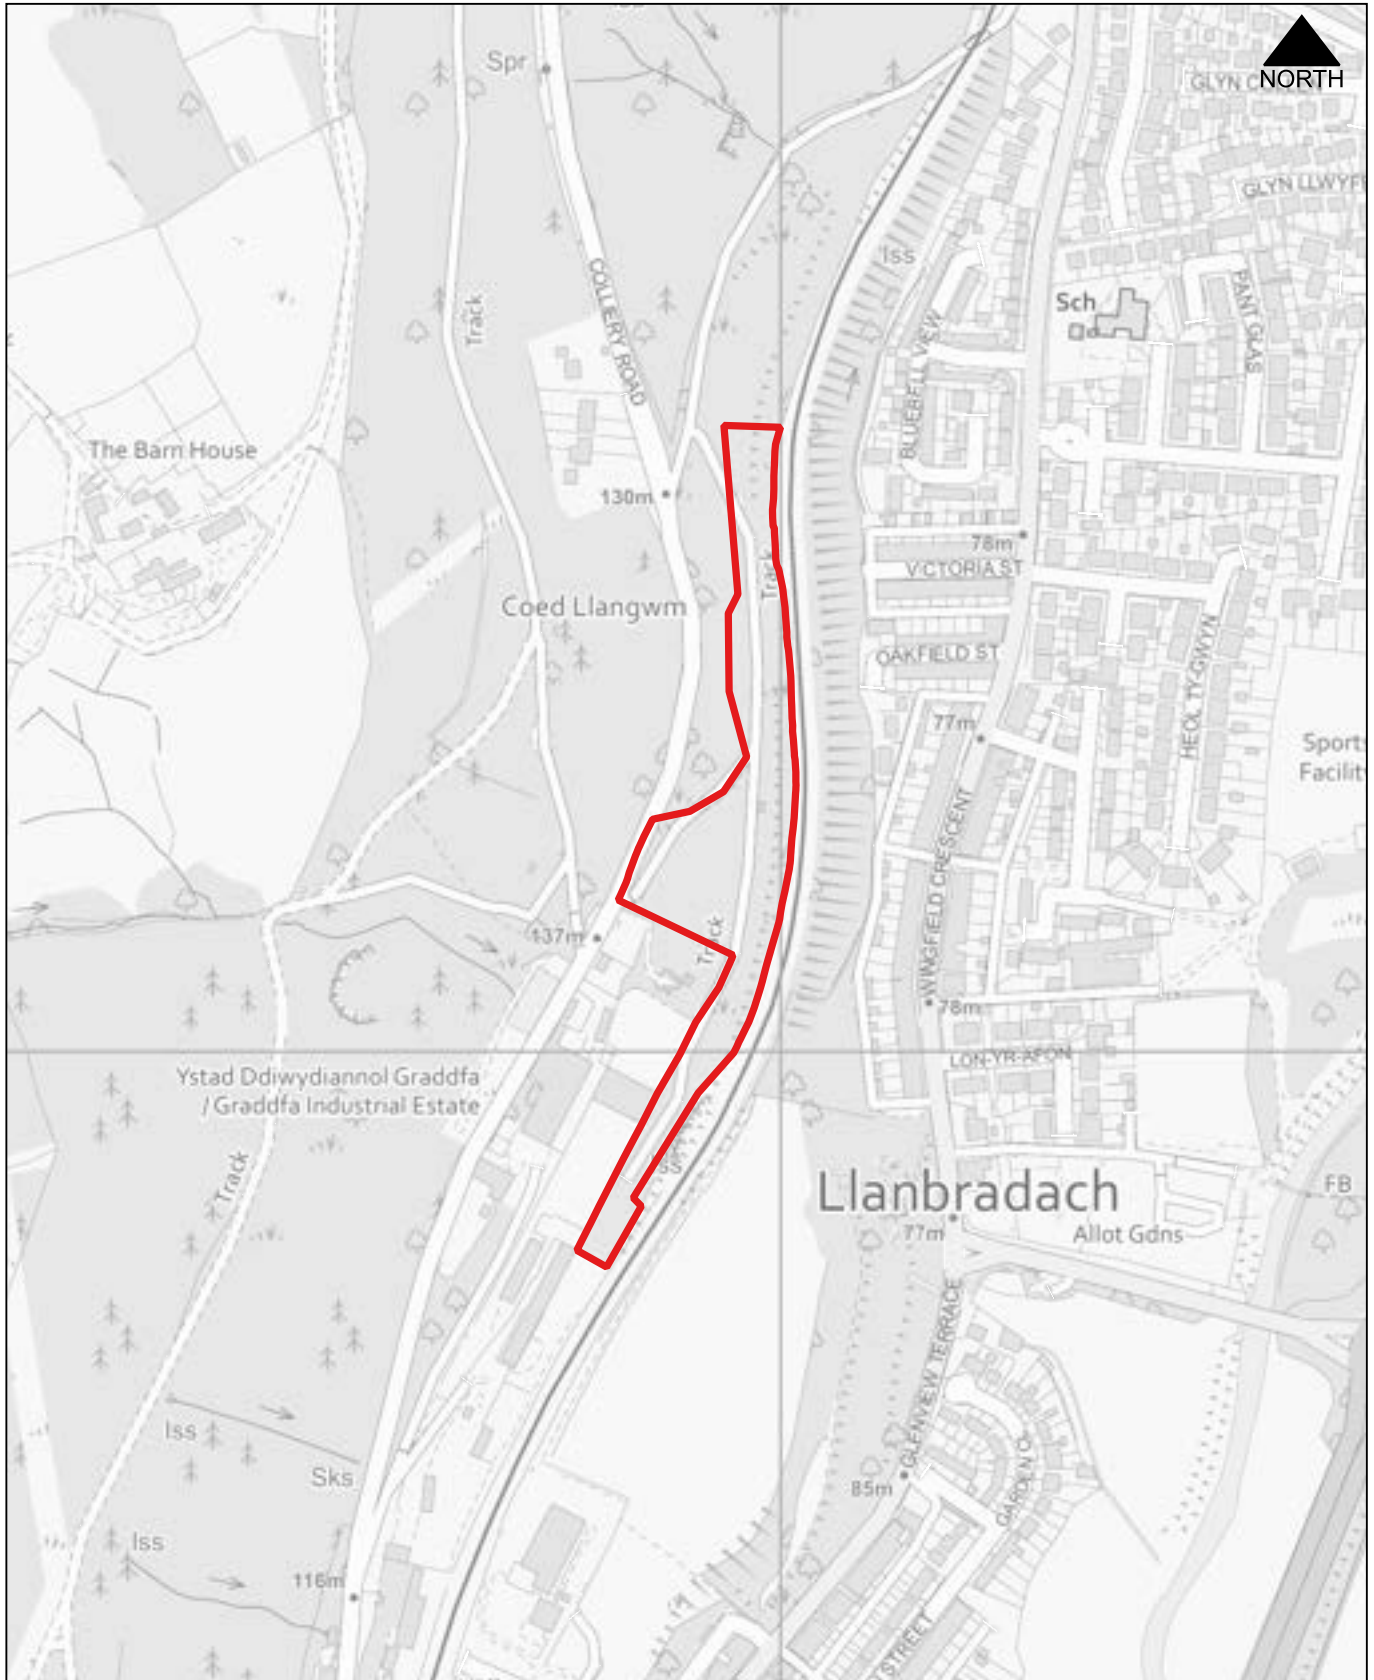

CB012

1:2,500

Windsor Colliery, Abertridwr, Aber Valley


Proposed Use: Housing

Site Area: 6.43 Ha

Glofa Windsor, Abertridwr, Cwm Aber

Defnydd Arfaethedig: Tai

Arwynebedd y safle: 6.43 Ha

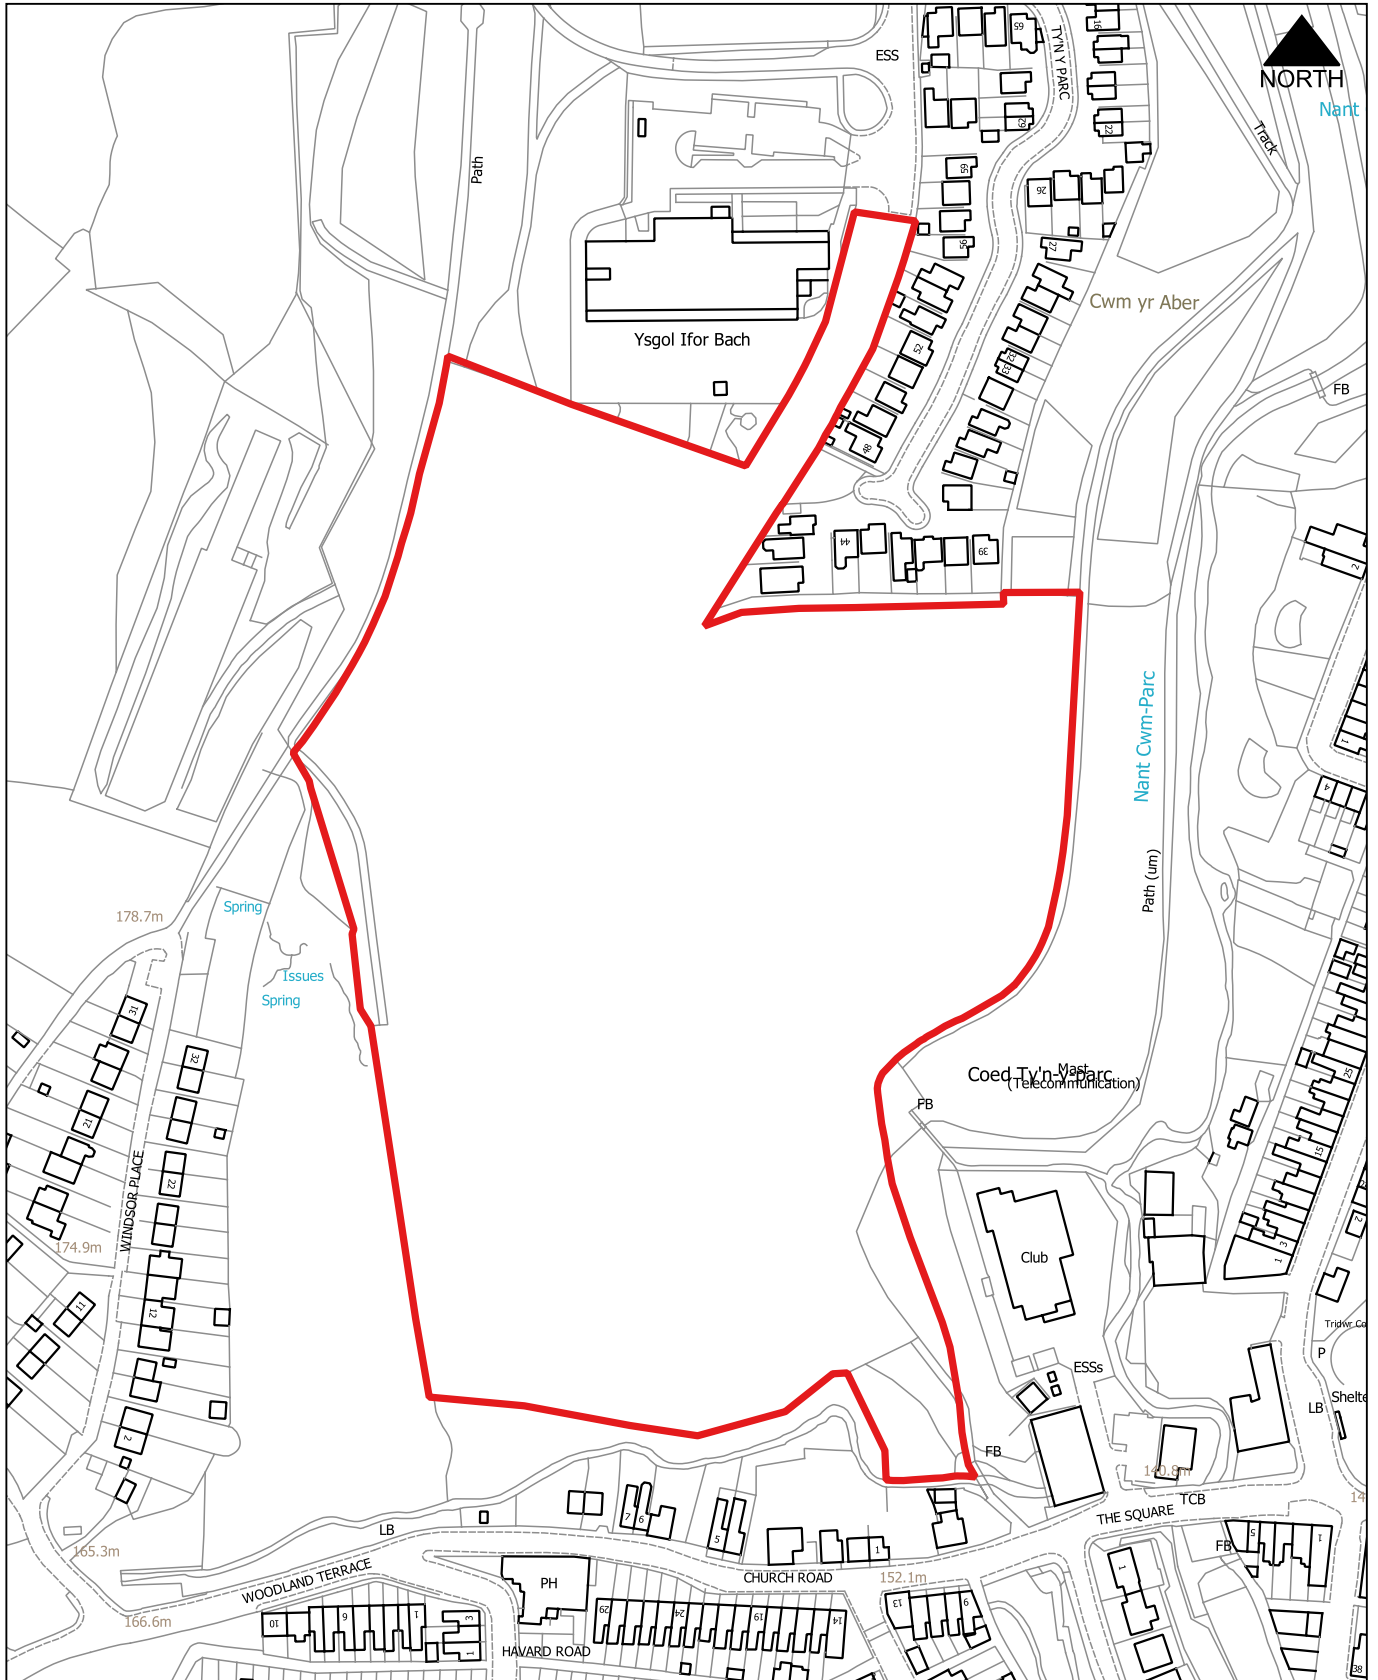

CB013

1:1,250

Land at Pandy Mawr Road, Bedwas and Trethomas

Proposed Use: Housing

Site Area: 1.22 Ha

Tir yn Pandy-mawr Road, Bedwas a Tretomos

Defnydd Arfaethedig: Tai

Arwynebedd y safle: 1.22 Ha



CB014

1:1,250

Ty Isaf Farmlands (Site 1), Penyrheol


Proposed Use: Housing

Site Area: 0.6 Ha

Tir ffermio Ty Isaf (Safle 1), Pen-yr-heol

Defnydd Arfaethedig: Tai


Arwynebedd y safle: 0.6 Ha

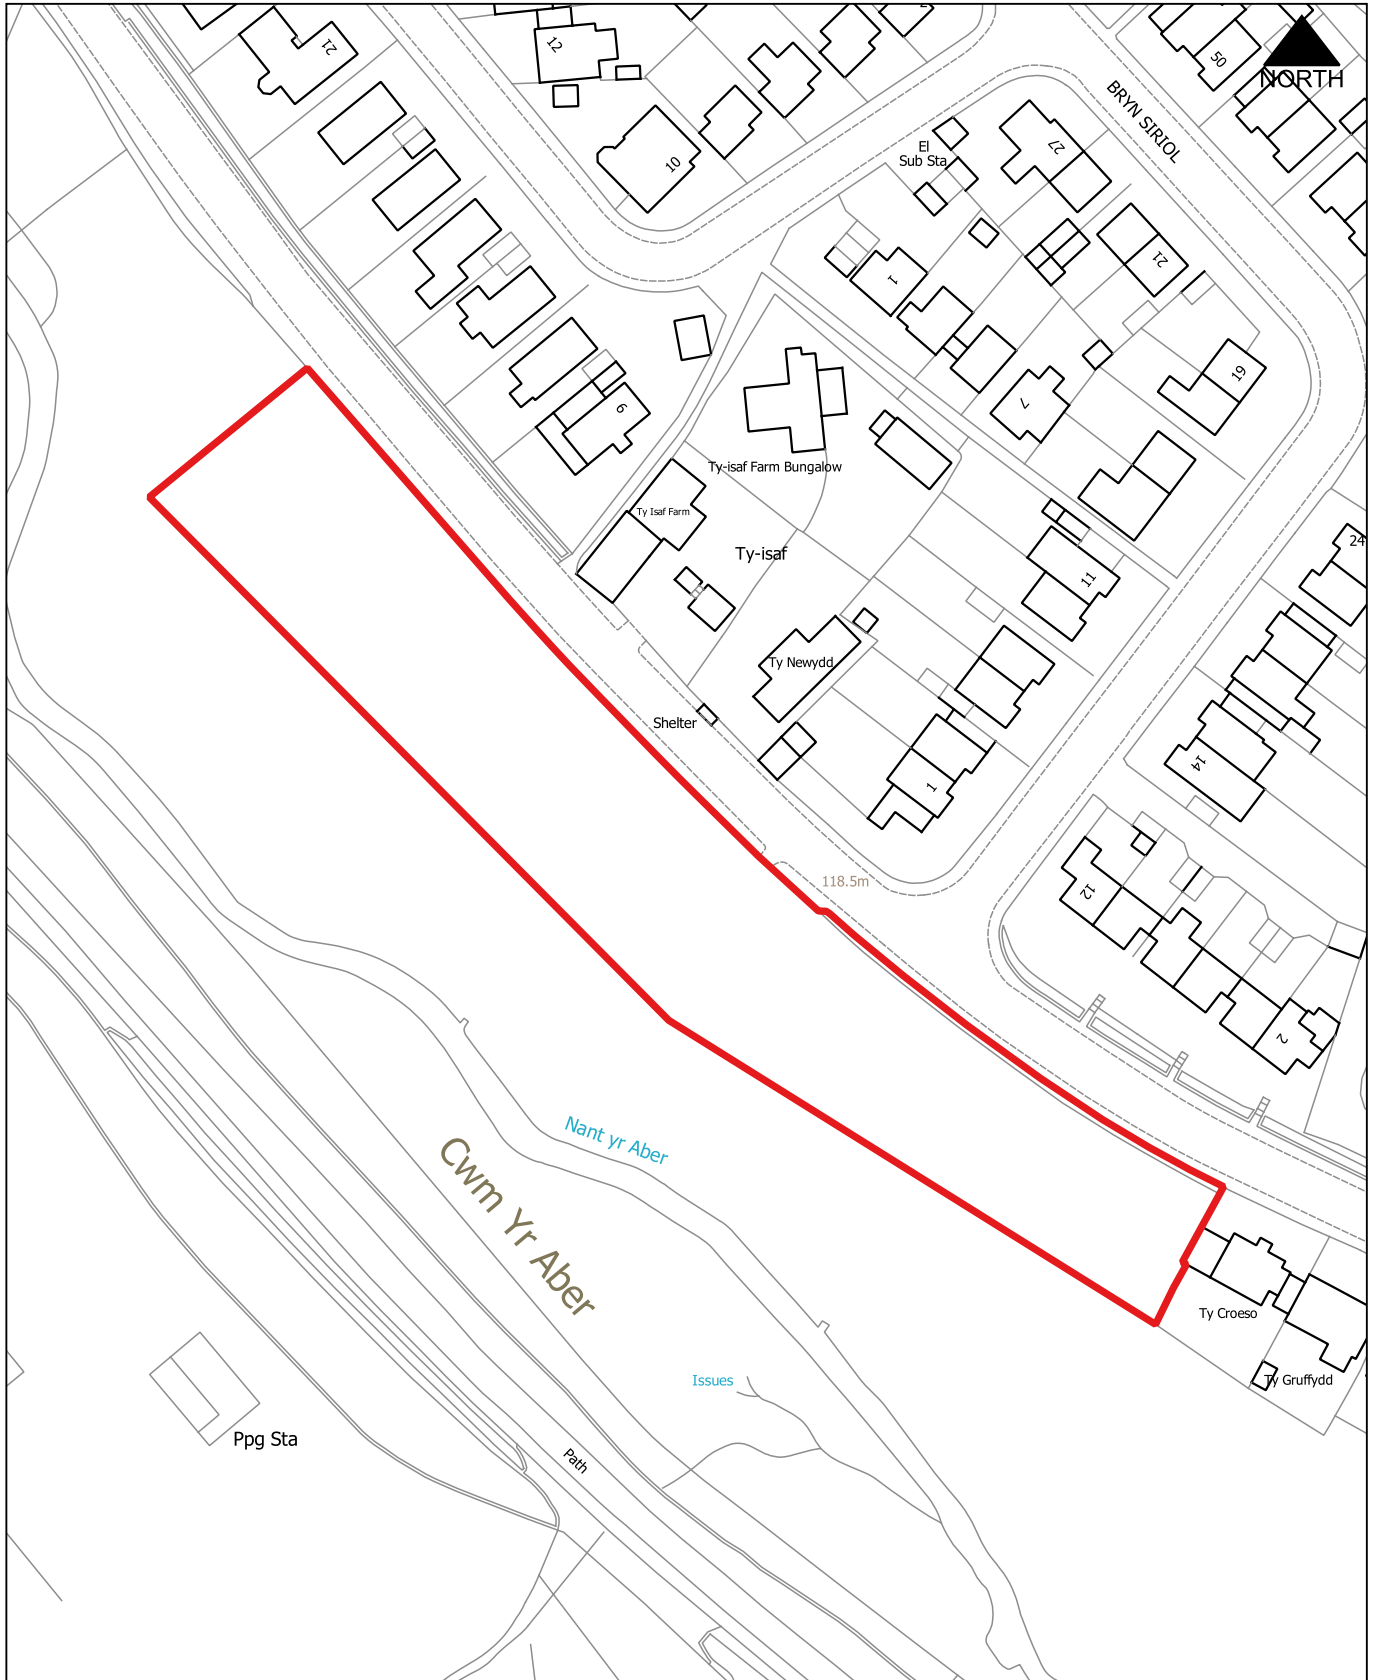

CB015
Ty Isaf Farmlands (Site 2), Aber Valley
Proposed Use: Housing
Site Area: 0.12 Ha

1:1,250

Tir ffermio Ty Isaf (Safle 2), Cwm Aber
Defnydd Arfaethedig: Tai
Arwynebedd y safle: 0.12 Ha

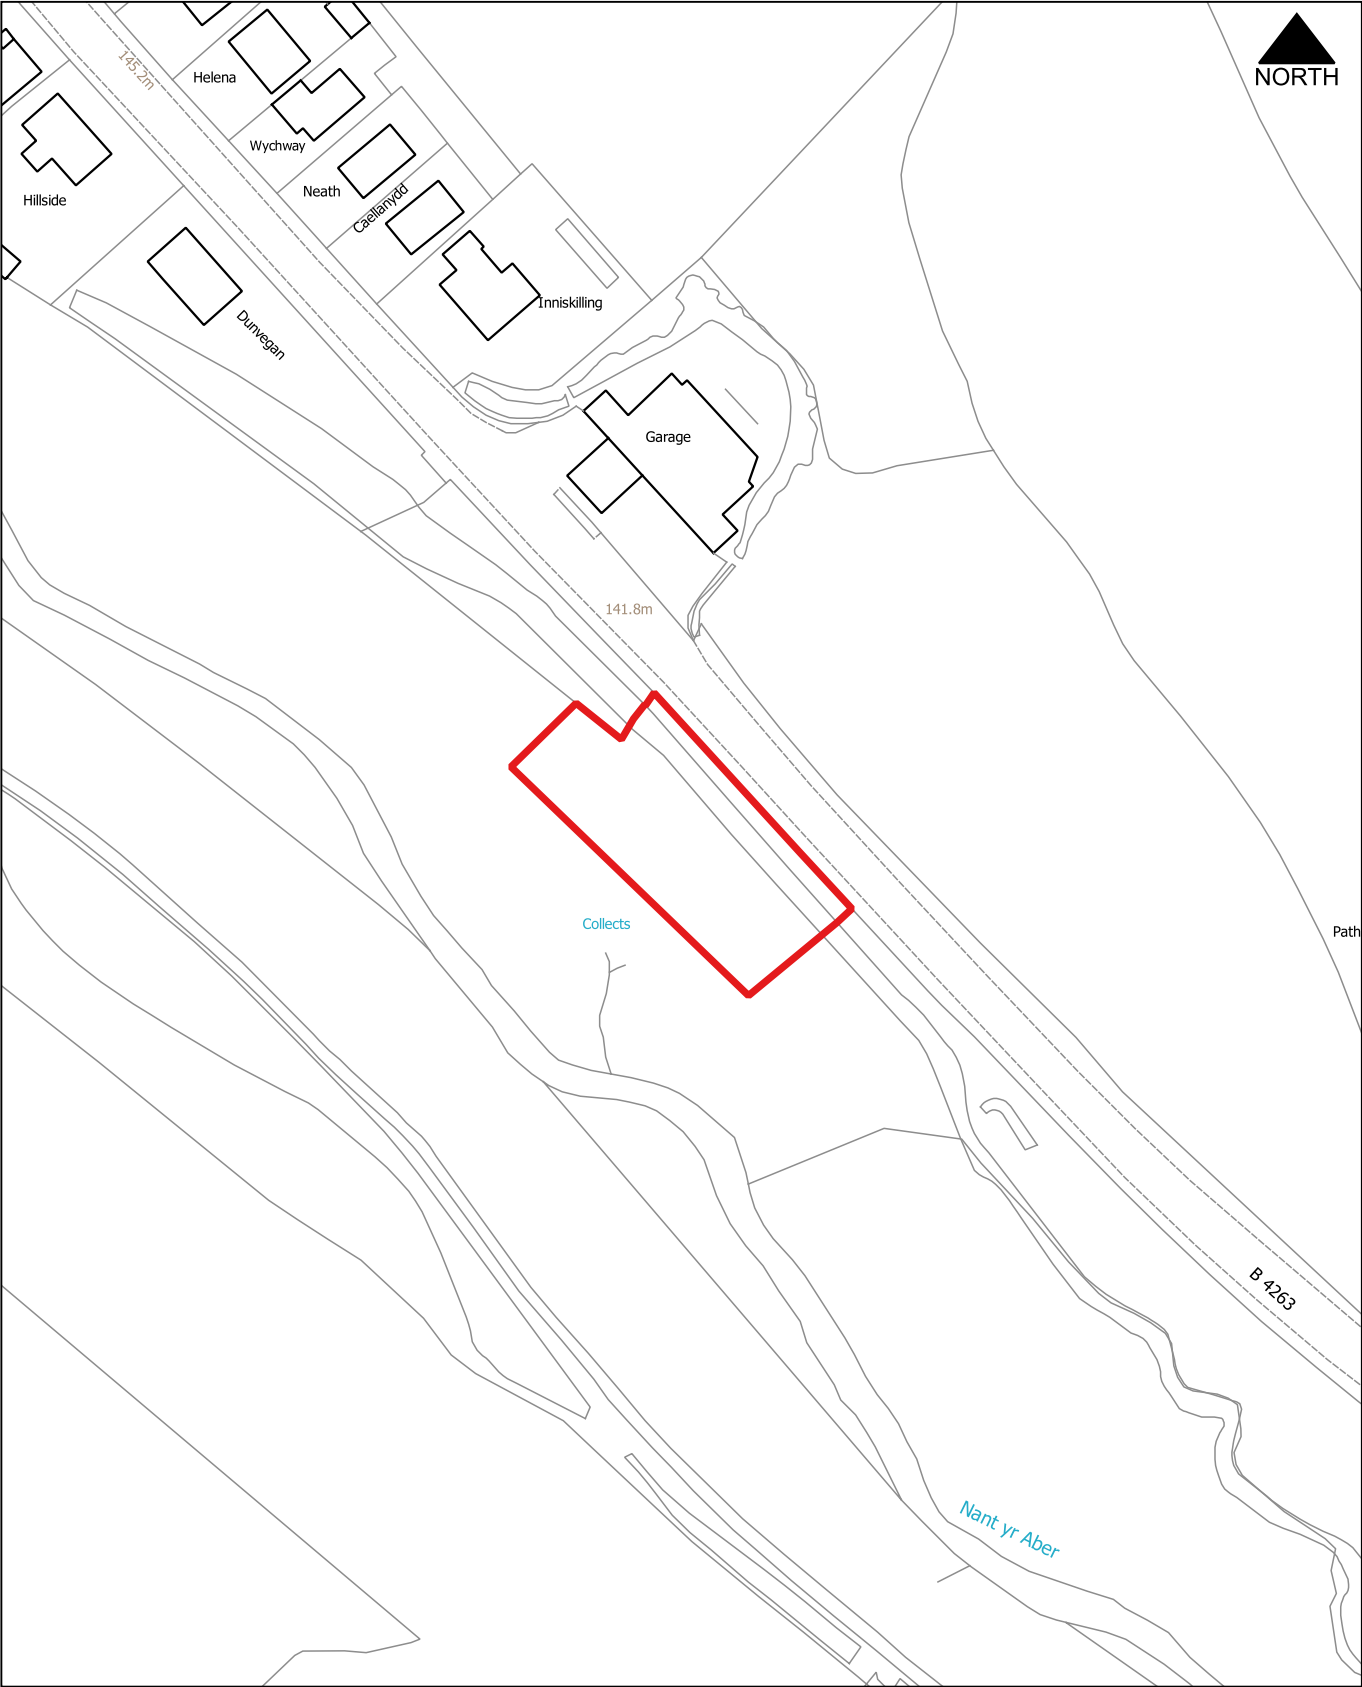

CB016

1:2,500

Former Tin Works, Waterloo, Machen and Rudry


Proposed Use: Housing

Site Area: 4.01 Ha

Hen Waith Tunplat, Machen a Rudry

Defnydd Arfaethedig: Tai

Arwynebedd y safle: 4.01 Ha

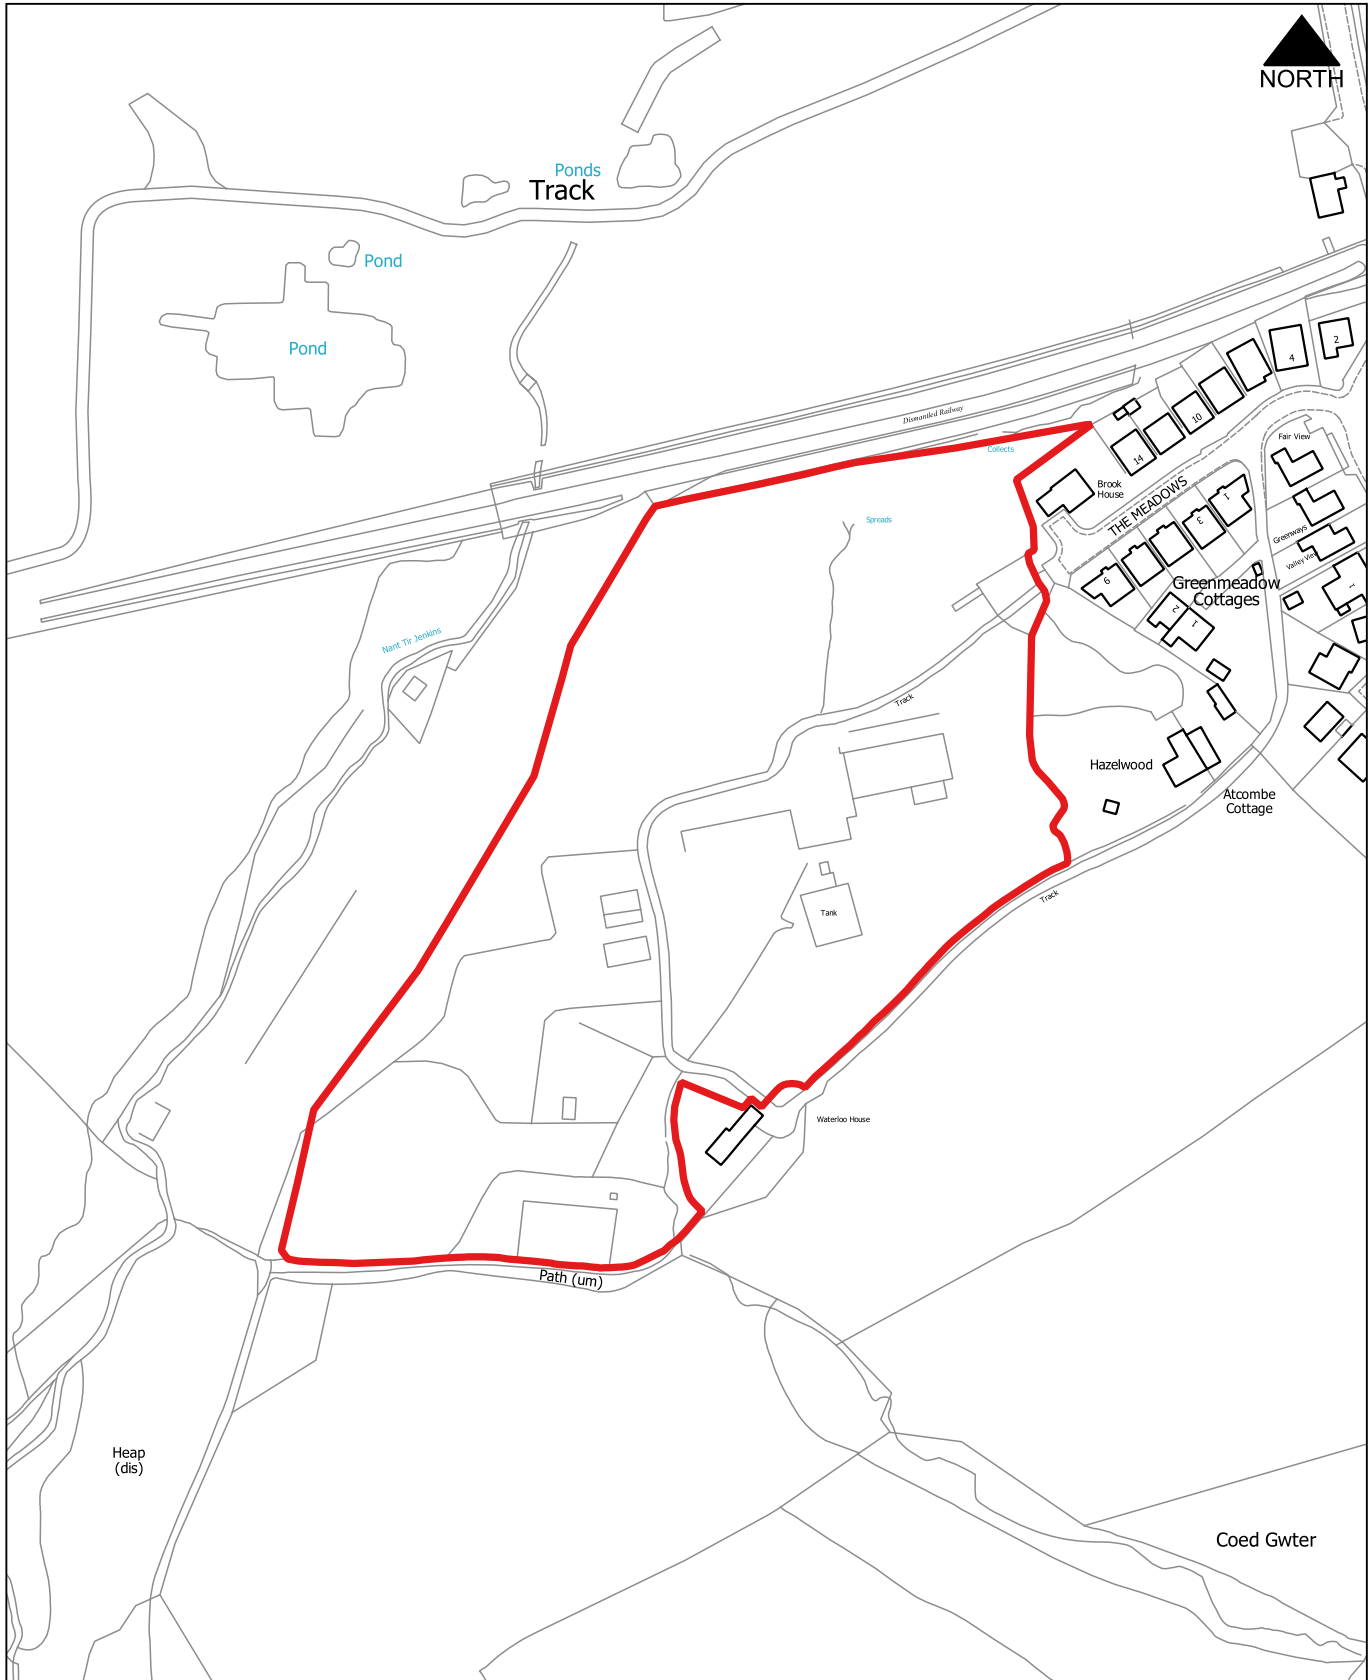

CB017

1:1,250

Land at Pandy Road, Phase 2, Bedwas and Trethomas


Proposed Use: Housing

Site Area: 1.65 Ha

Tir yn Pandy Road, Cam 2, Bedwas a Tretomos

Defnydd Arfaethedig: Tai

Arwynebedd y safle: 1.65 Ha

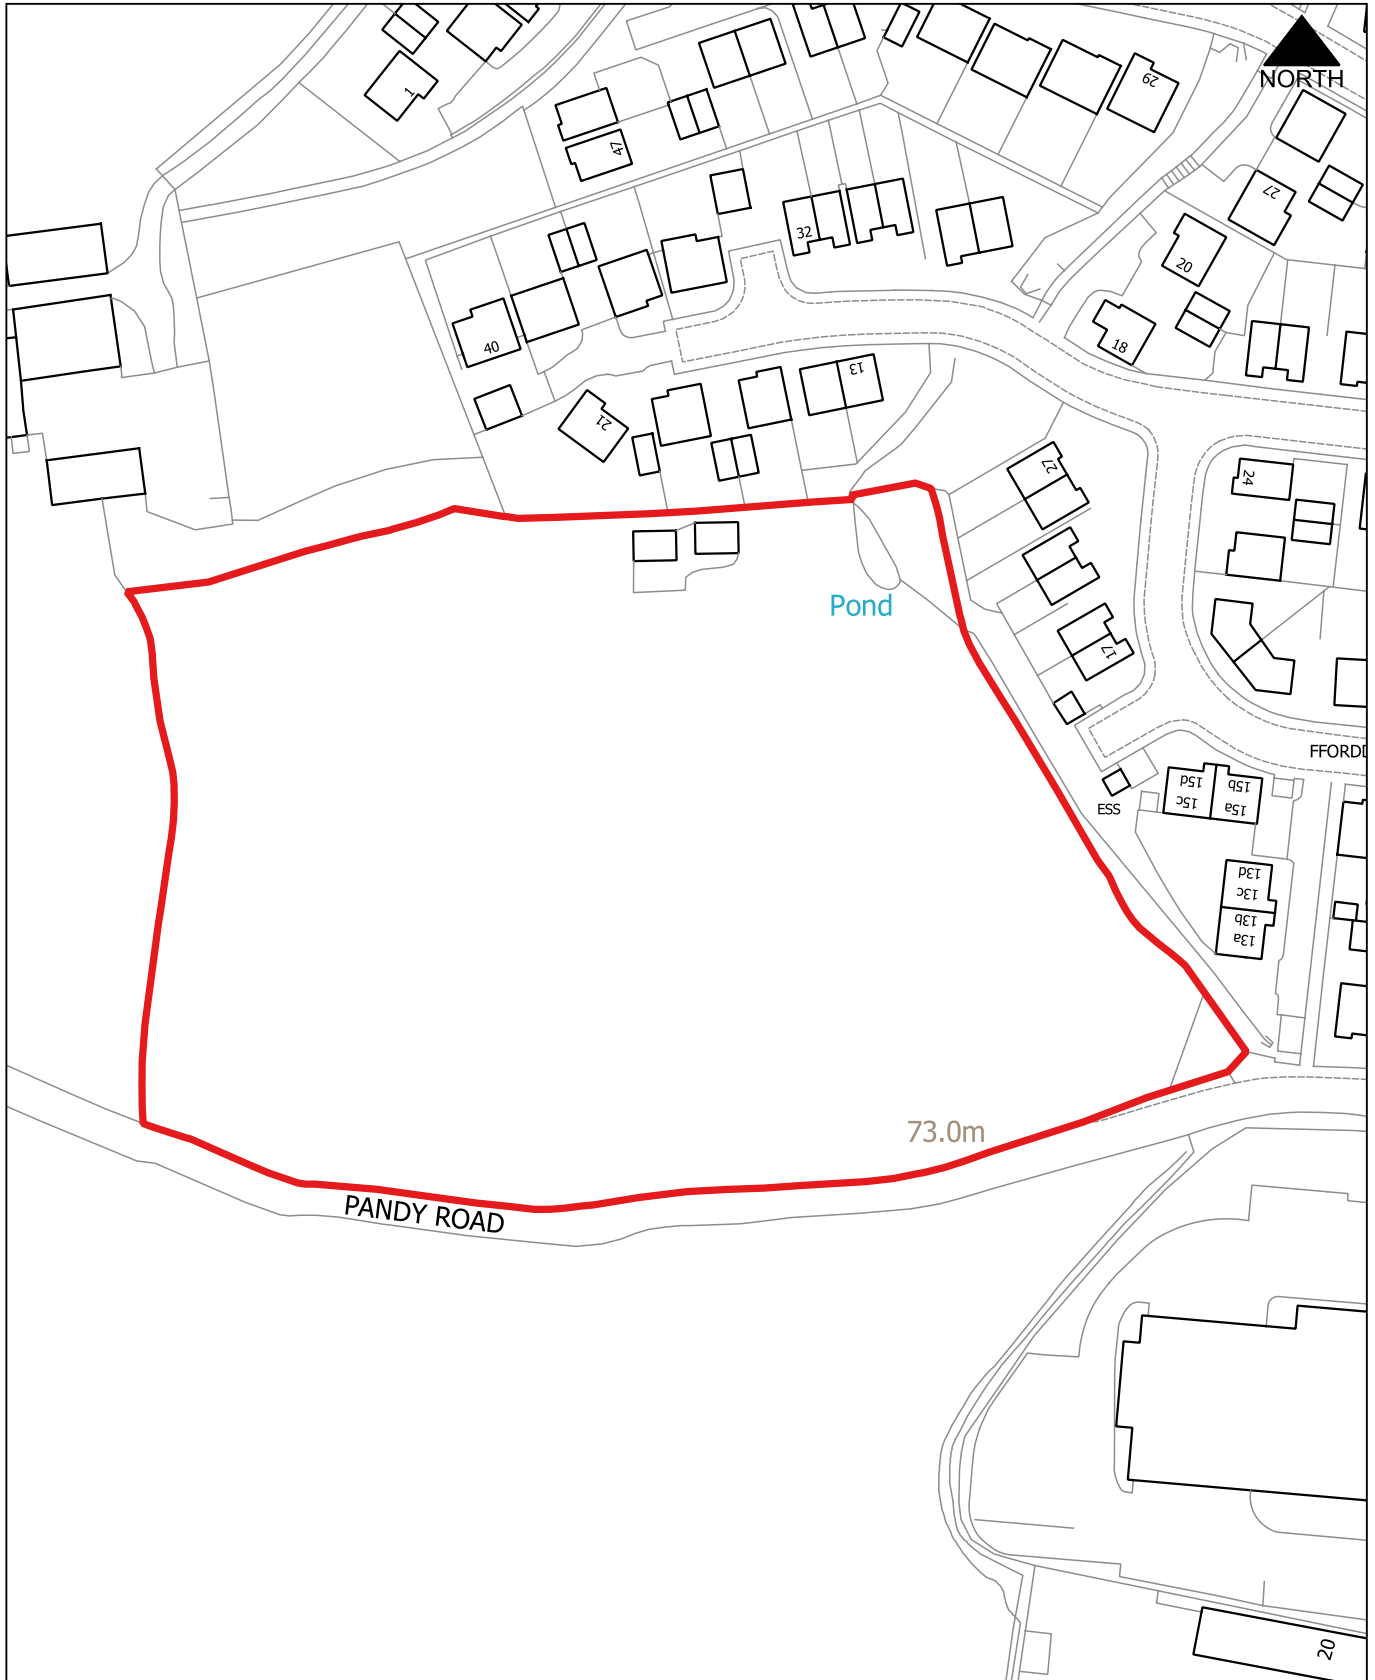

CB018

1:1,250

Land at Watford Road, St. Martins


Proposed Use: Housing

Site Area: 1.03 Ha

Tir yn Watford Road, Martin Sant

Defnydd Arfaethedig: Tai

Arwynebedd y safle: 1.03 Ha

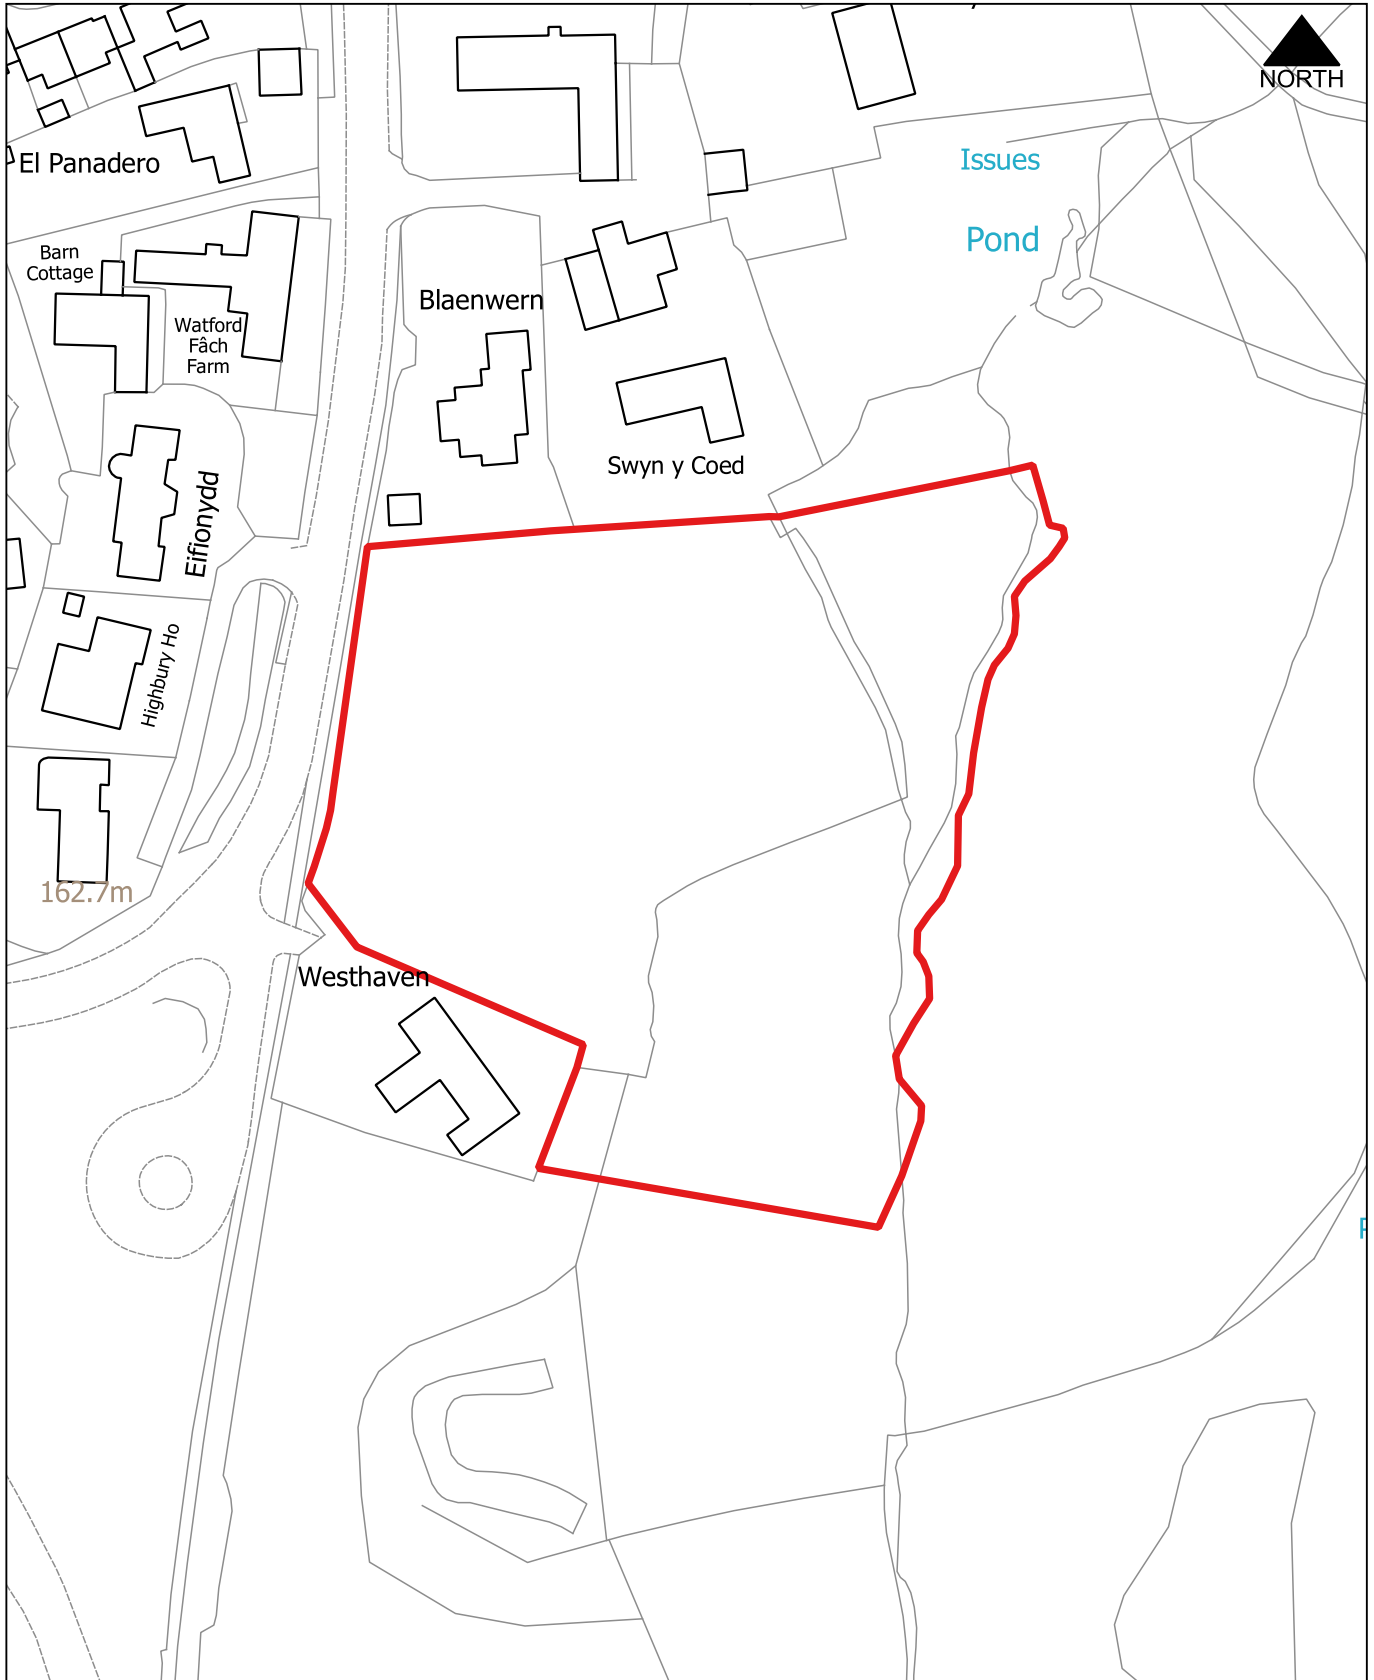

CB019

1:1,250

Land west of Mill Close, Penyrheol


Proposed Use: Housing

Site Area: 0.22 Ha

Tir i'r gorllewin o Mill Close, Pen-yr-heol

Defnydd Arfaethedig: Tai

Arwynebedd y safle: 0.22 Ha

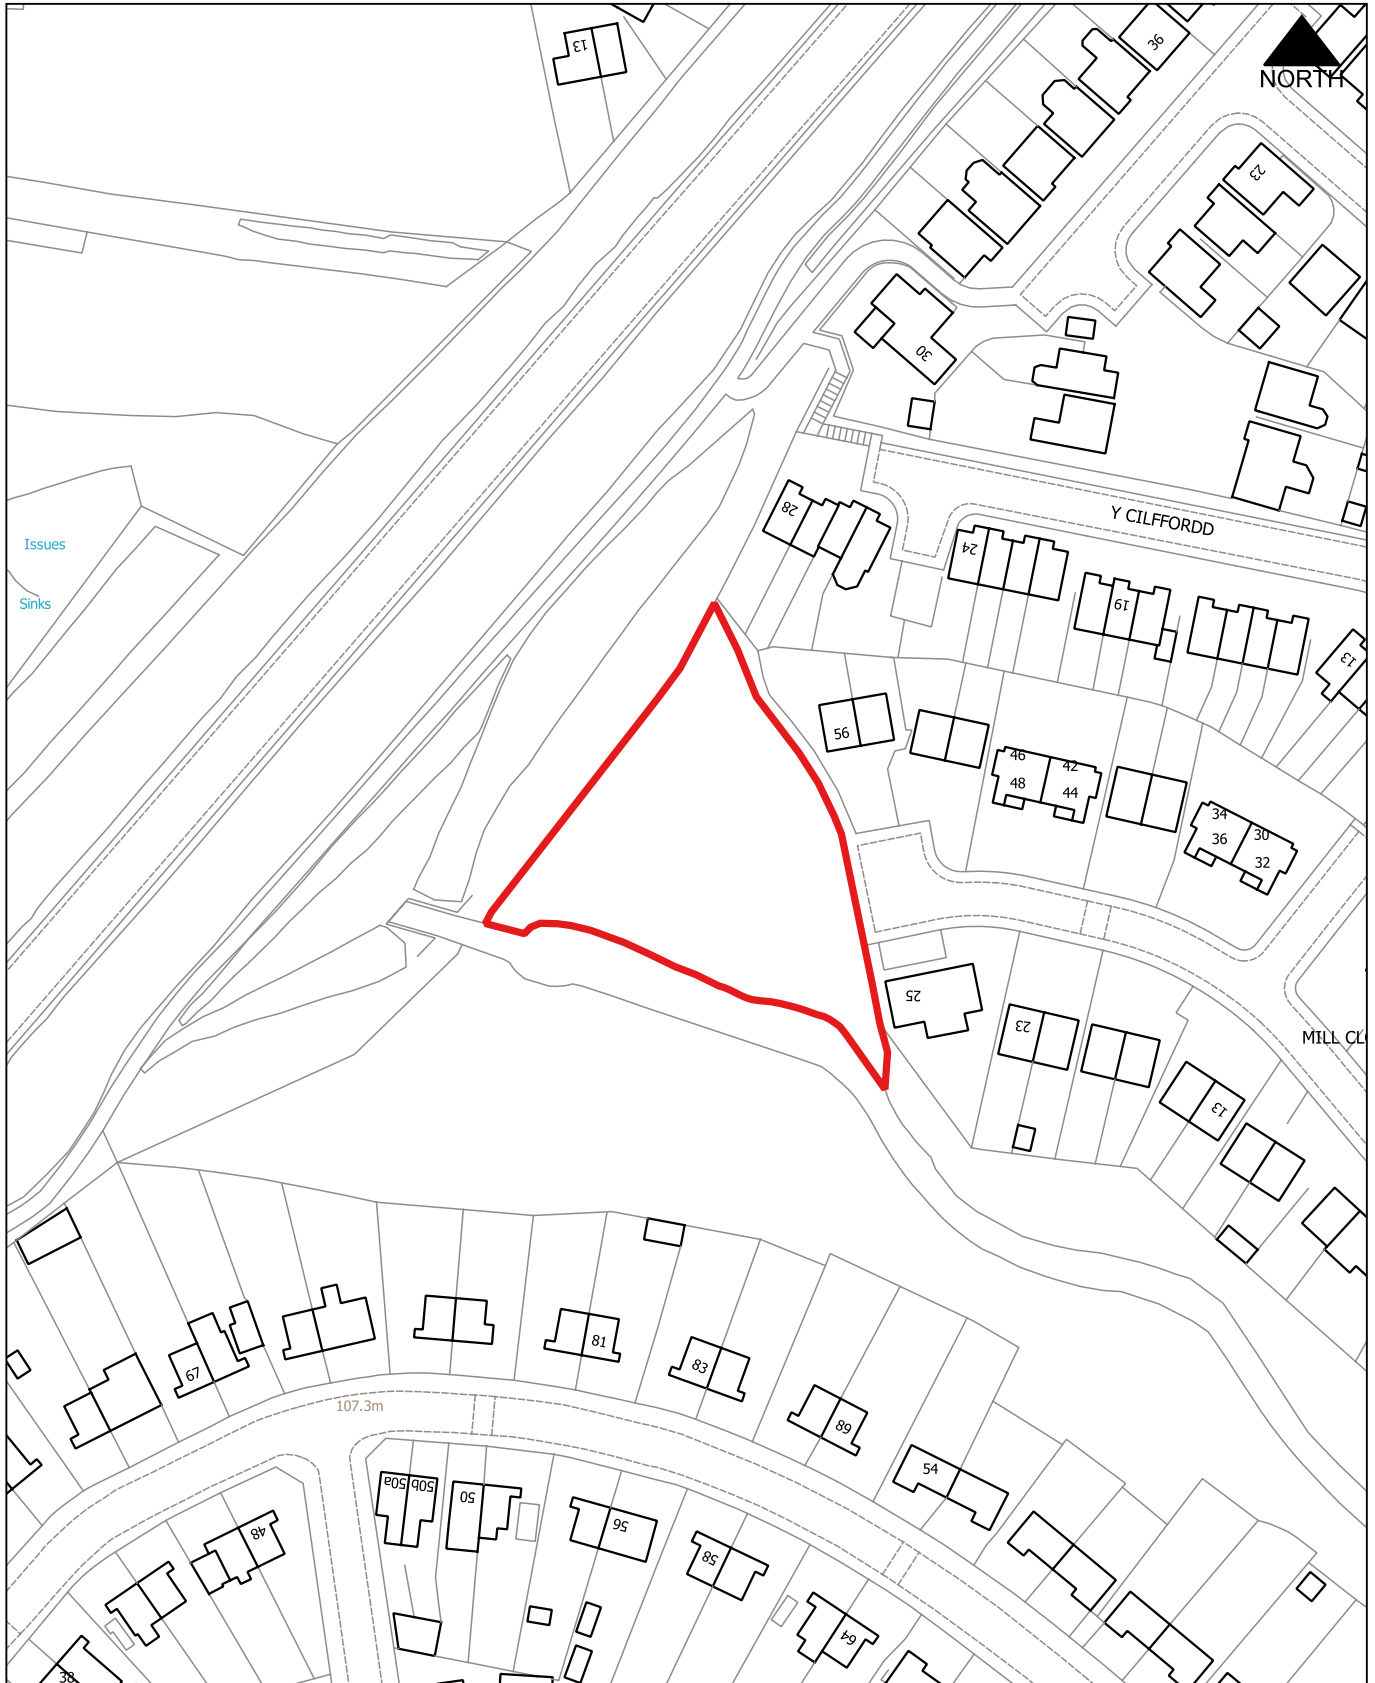

CB020

1:2,500

Land south of Westhaven, Watford Park, St. Martins


Proposed Use: Housing / Tourism

Site Area: 3.37 Ha

Tir i'r de o Westhaven, Parc Watford, Martin Sant

Defnydd Arfaethedig: Tai / Twristiaeth

Arwynebedd y safle: 3.37 Ha

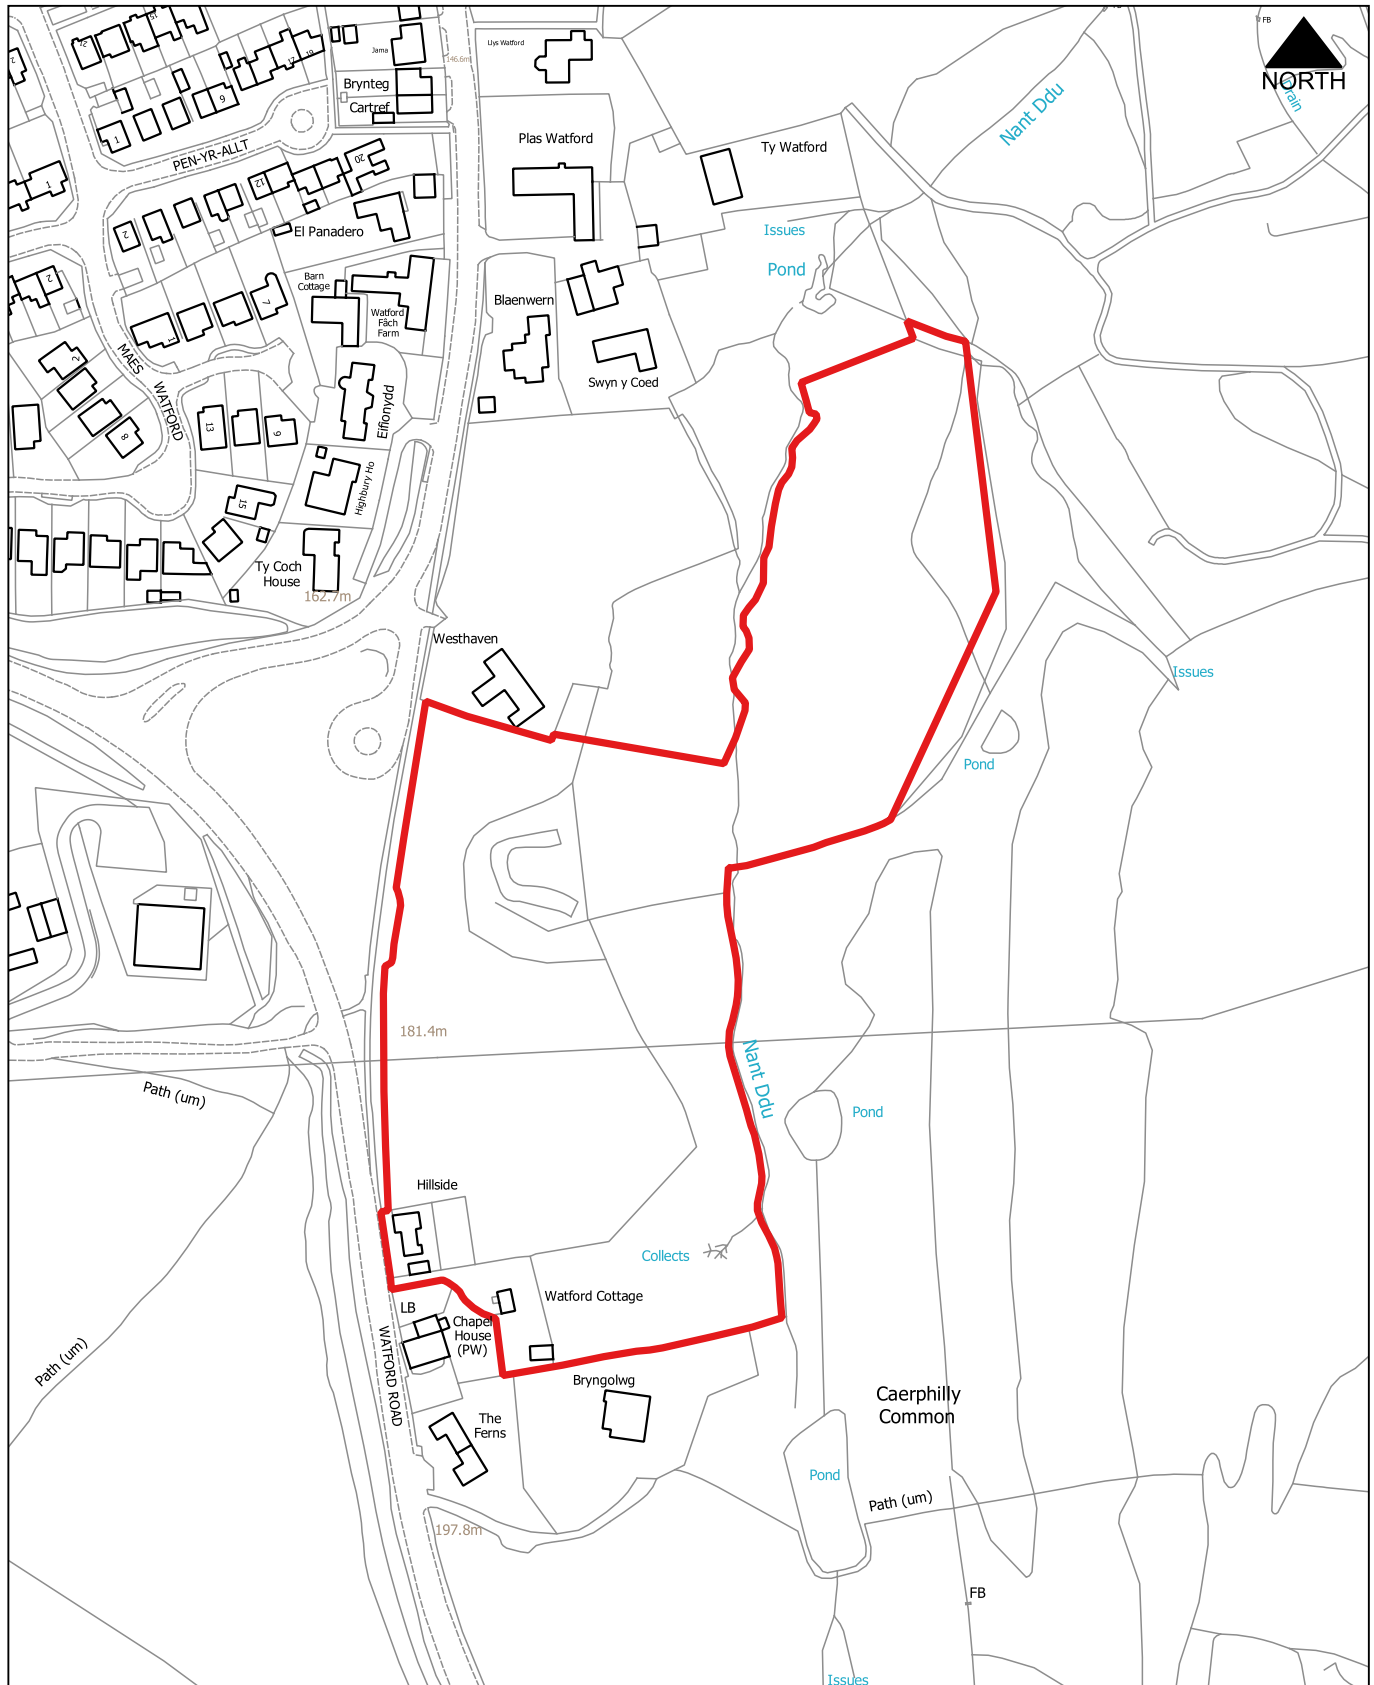

CB021

1:1,250

Land west of Colliery Road, Llanbradach


Proposed Use: Housing / Tourism

Site Area: 0.31 Ha

Tir i'r gorllewin o Heol Pwll Glo, Llanbradach

Defnydd Arfaethedig: Tai / Twristiaeth

Arwynebedd y safle: 0.31 Ha

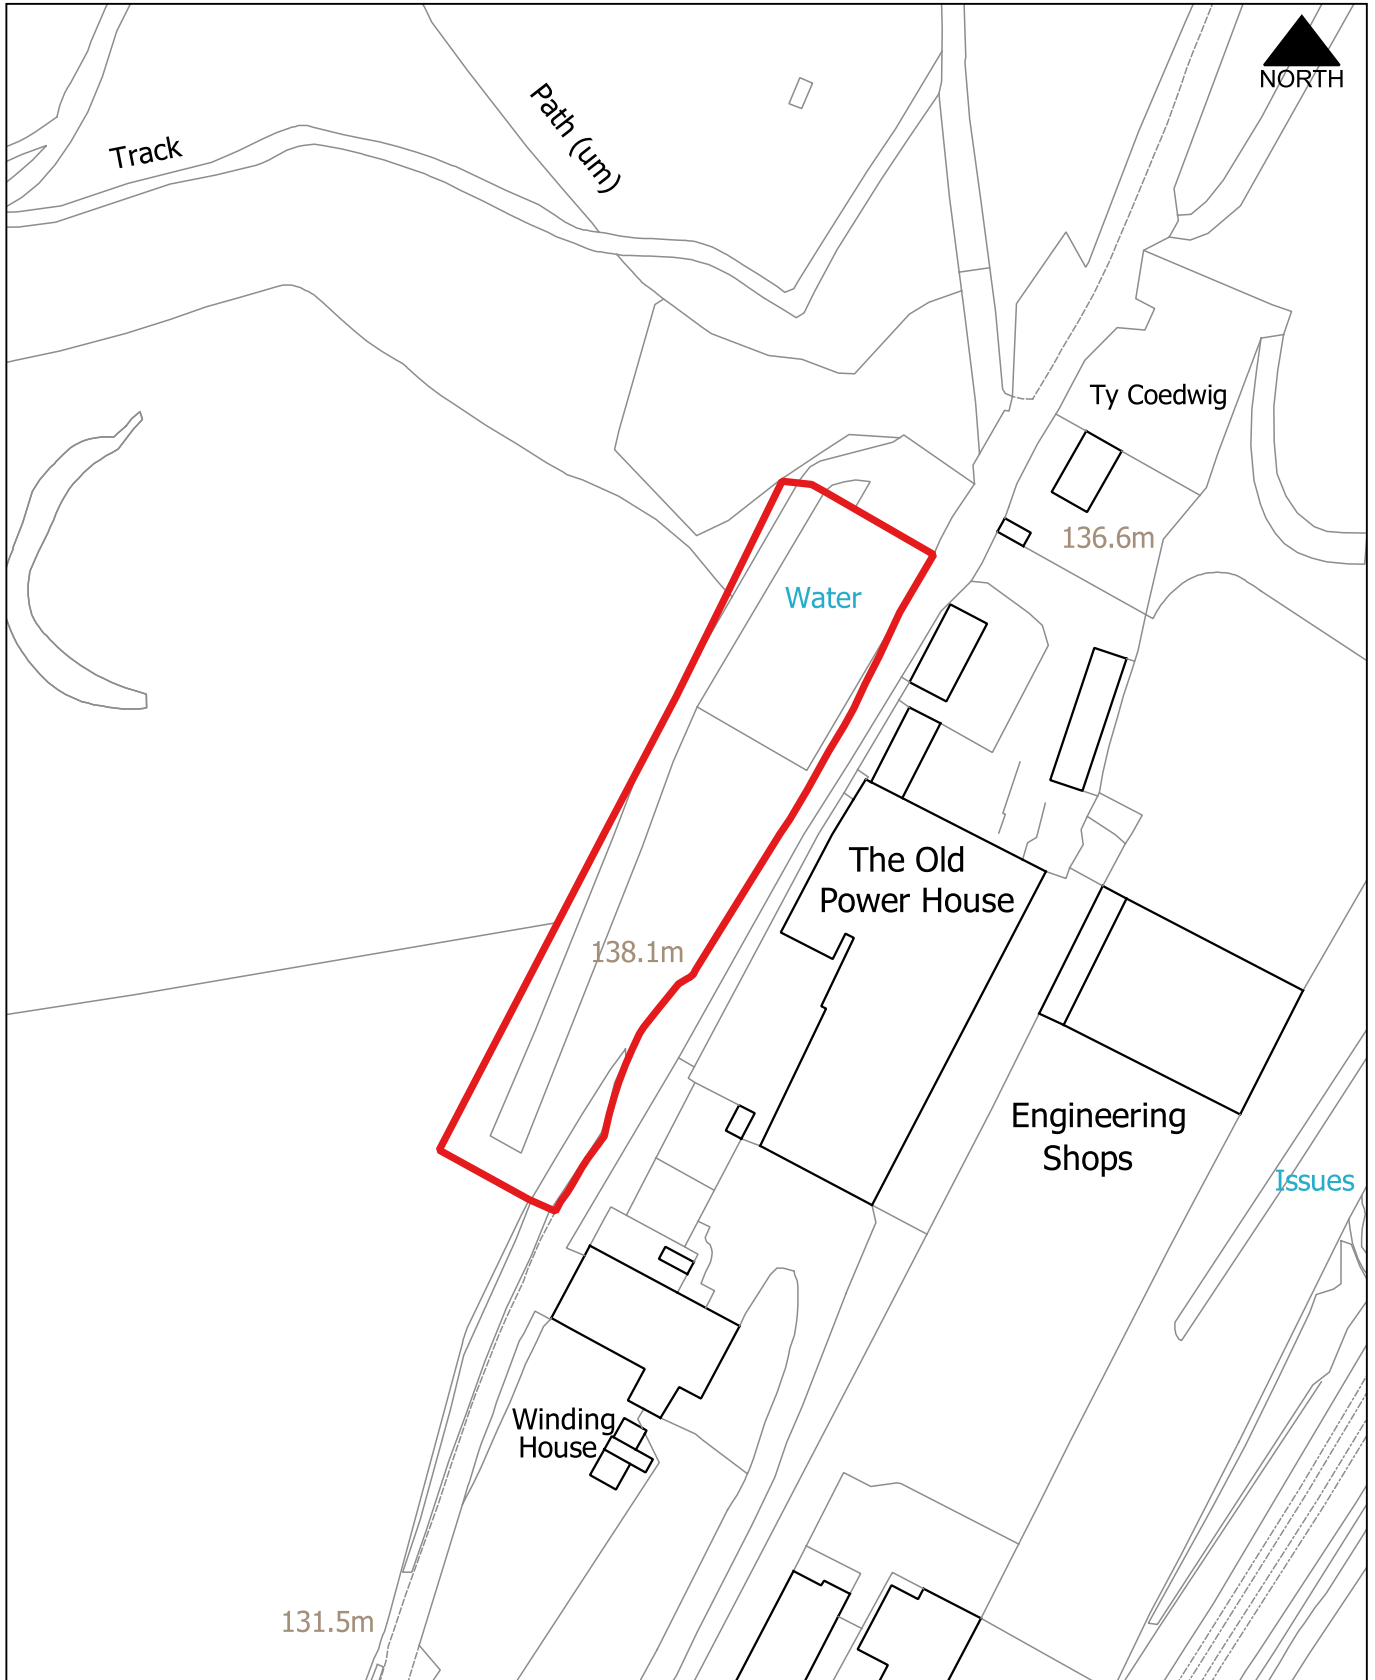

CB022

1:10,000

Gwern Y Domen, Van


Proposed Use: Housing

Site Area: 28.2 Ha

Gwern Y Domen, Van

Defnydd Arfaethedig: Tai

Arwynebedd y safle: 28.2 Ha

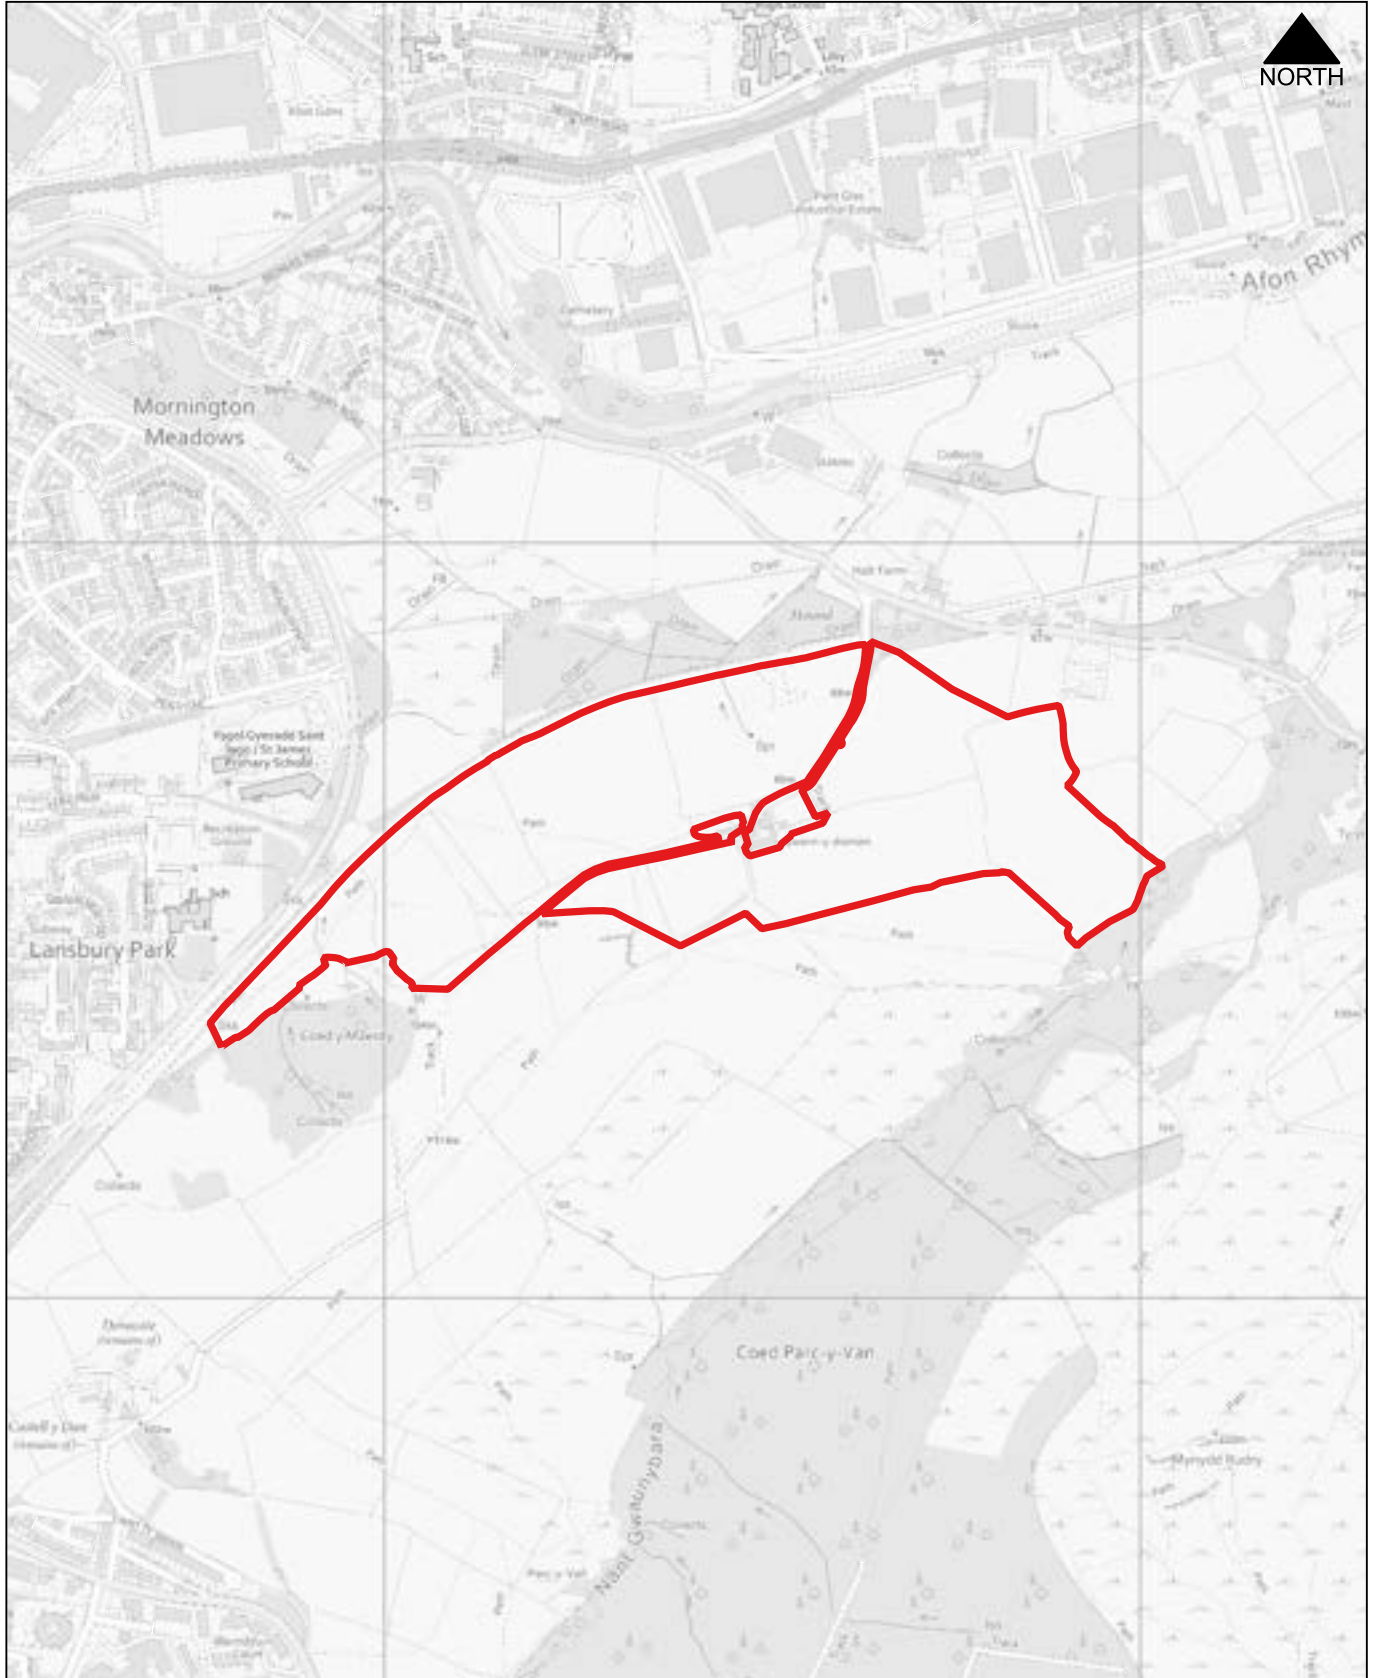

CB023

1:5,000

Land south of Rudry Road, Van


Proposed Use: Housing

Site Area: 21.88 Ha

Tir i'r de o Rudry Road, Van

Defnydd Arfaethedig: Tai

Arwynebedd y safle: 21.88 Ha

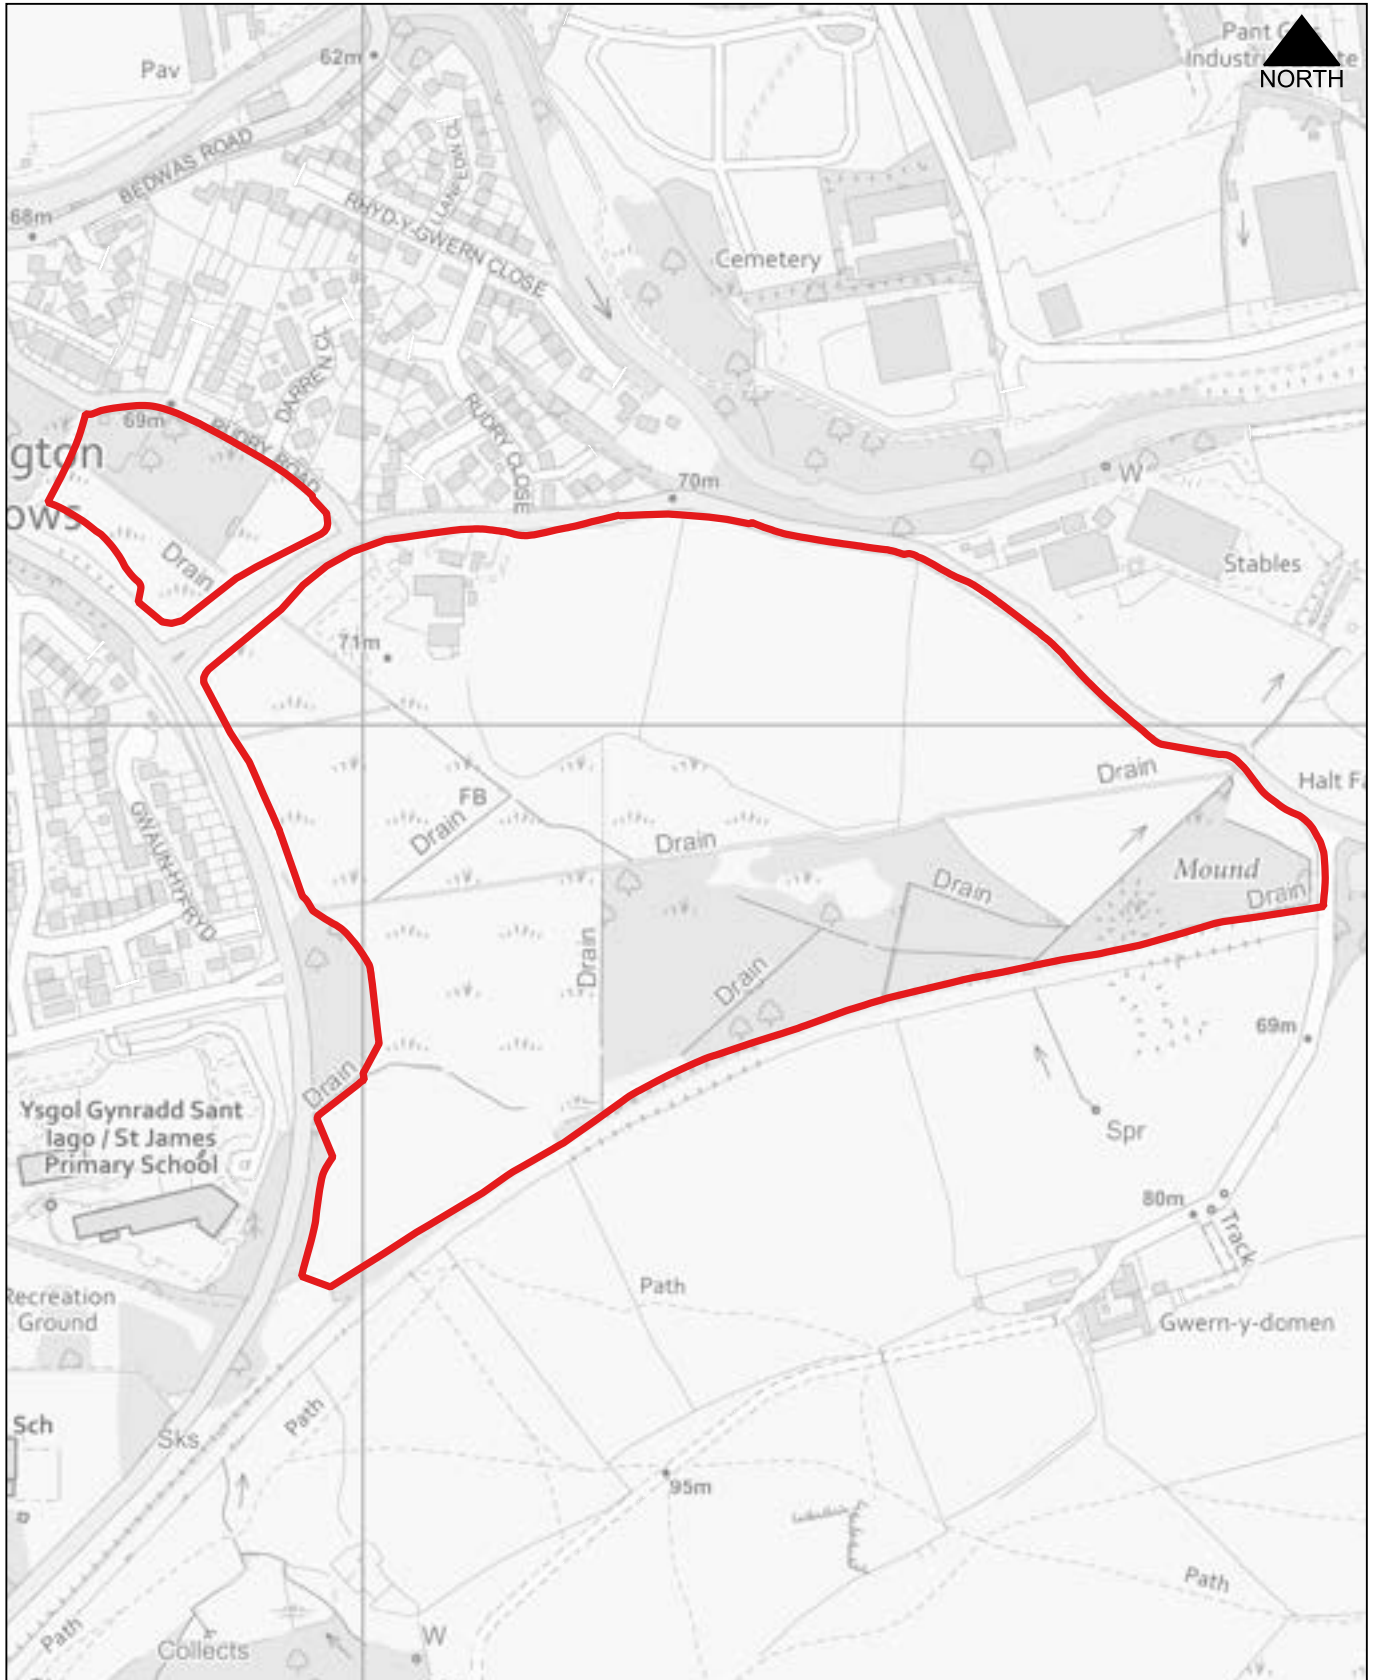

CB024

1:2,500

Land at Porset Row, Van

Proposed Use: Housing

Site Area: 1.63 Ha

Tir yn Porset Row, Van

Defnydd Arfaethedig: Tai

Arwynebedd y safle: 1.63 Ha



CB025

1:2,500

Nantycalch Farm (Option A), St. Martins


Proposed Use: Housing

Site Area: 1.63 Ha

Fferm Nant-y-Calch (Opsiwn A), Martin Sant

Defnydd Arfaethedig: Tai

Arwynebedd y safle: 1.63 Ha

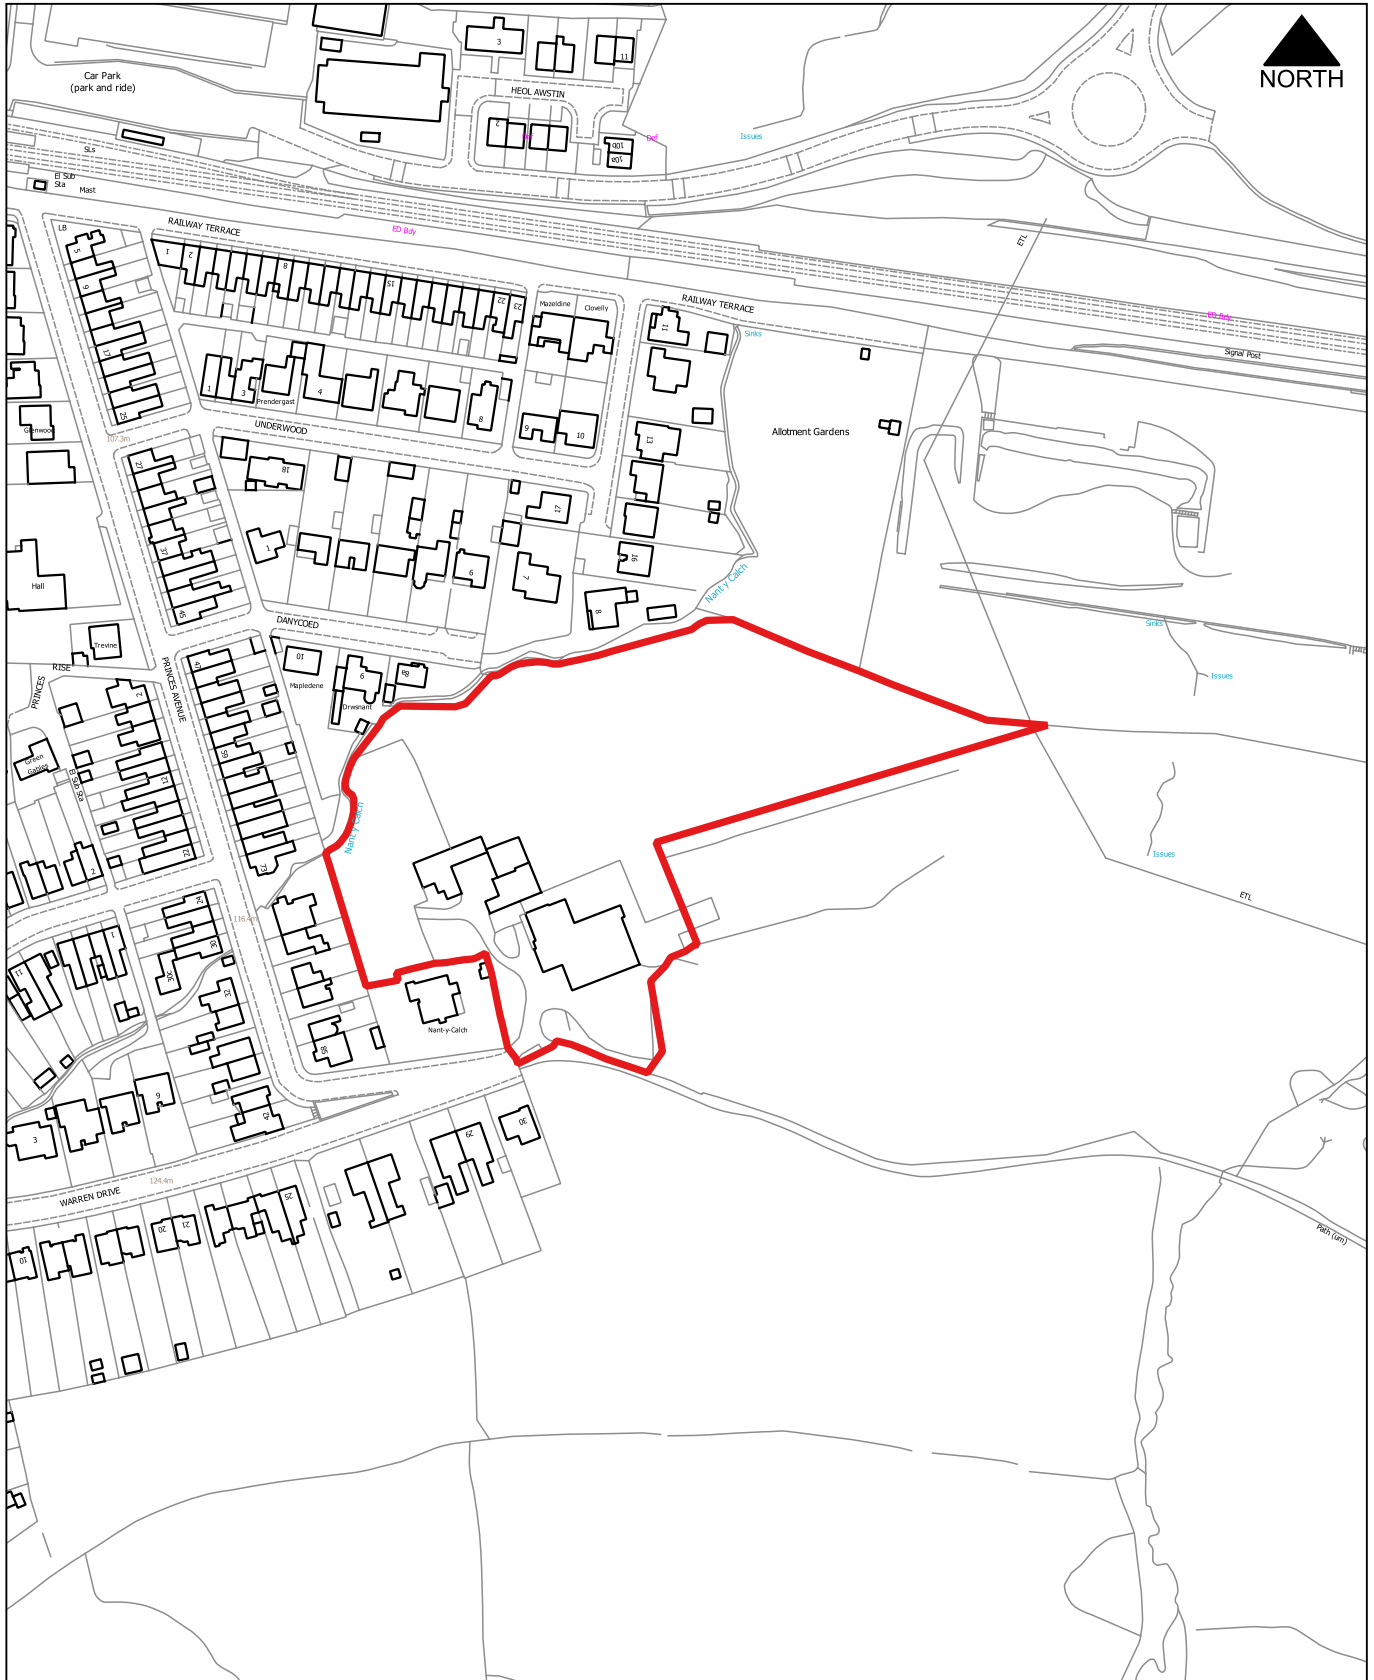

CB026

1:1,250

Garth View, Bedwas, Bedwas and Trethomas


Proposed Use: Housing

Site Area: 0.68 Ha

Garth View, Bedwas, Bedwas a Tretomos

Defnydd Arfaethedig: Tai

Arwynebedd y safle: 0.68 Ha

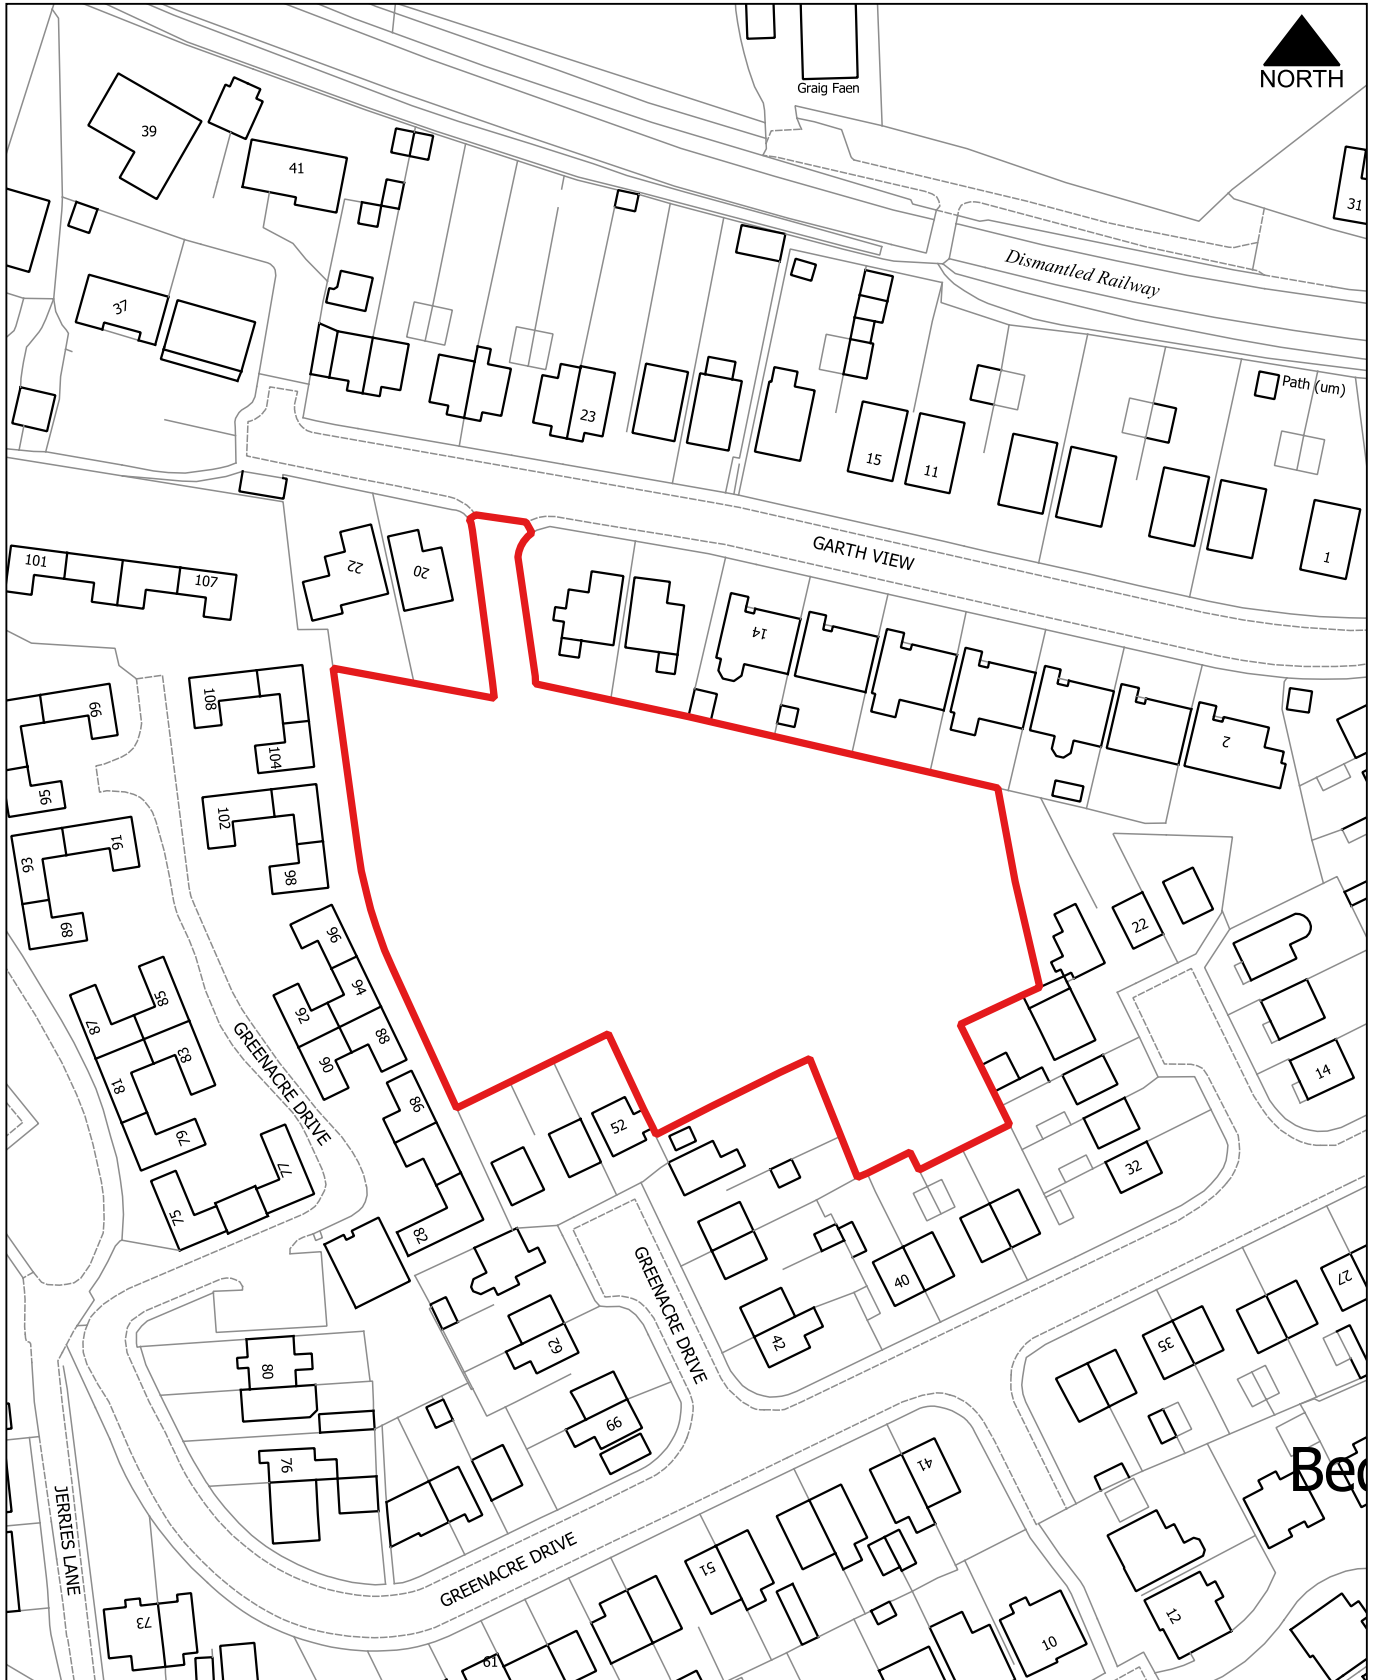

CB027

1:5,000

Land near Van Mansion, Van


Proposed Use: Housing

Site Area: 18.68 Ha

Tir ger Plasty'r Fan, Van

Defnydd Arfaethedig: Tai

Arwynebedd y safle: 18.68 Ha

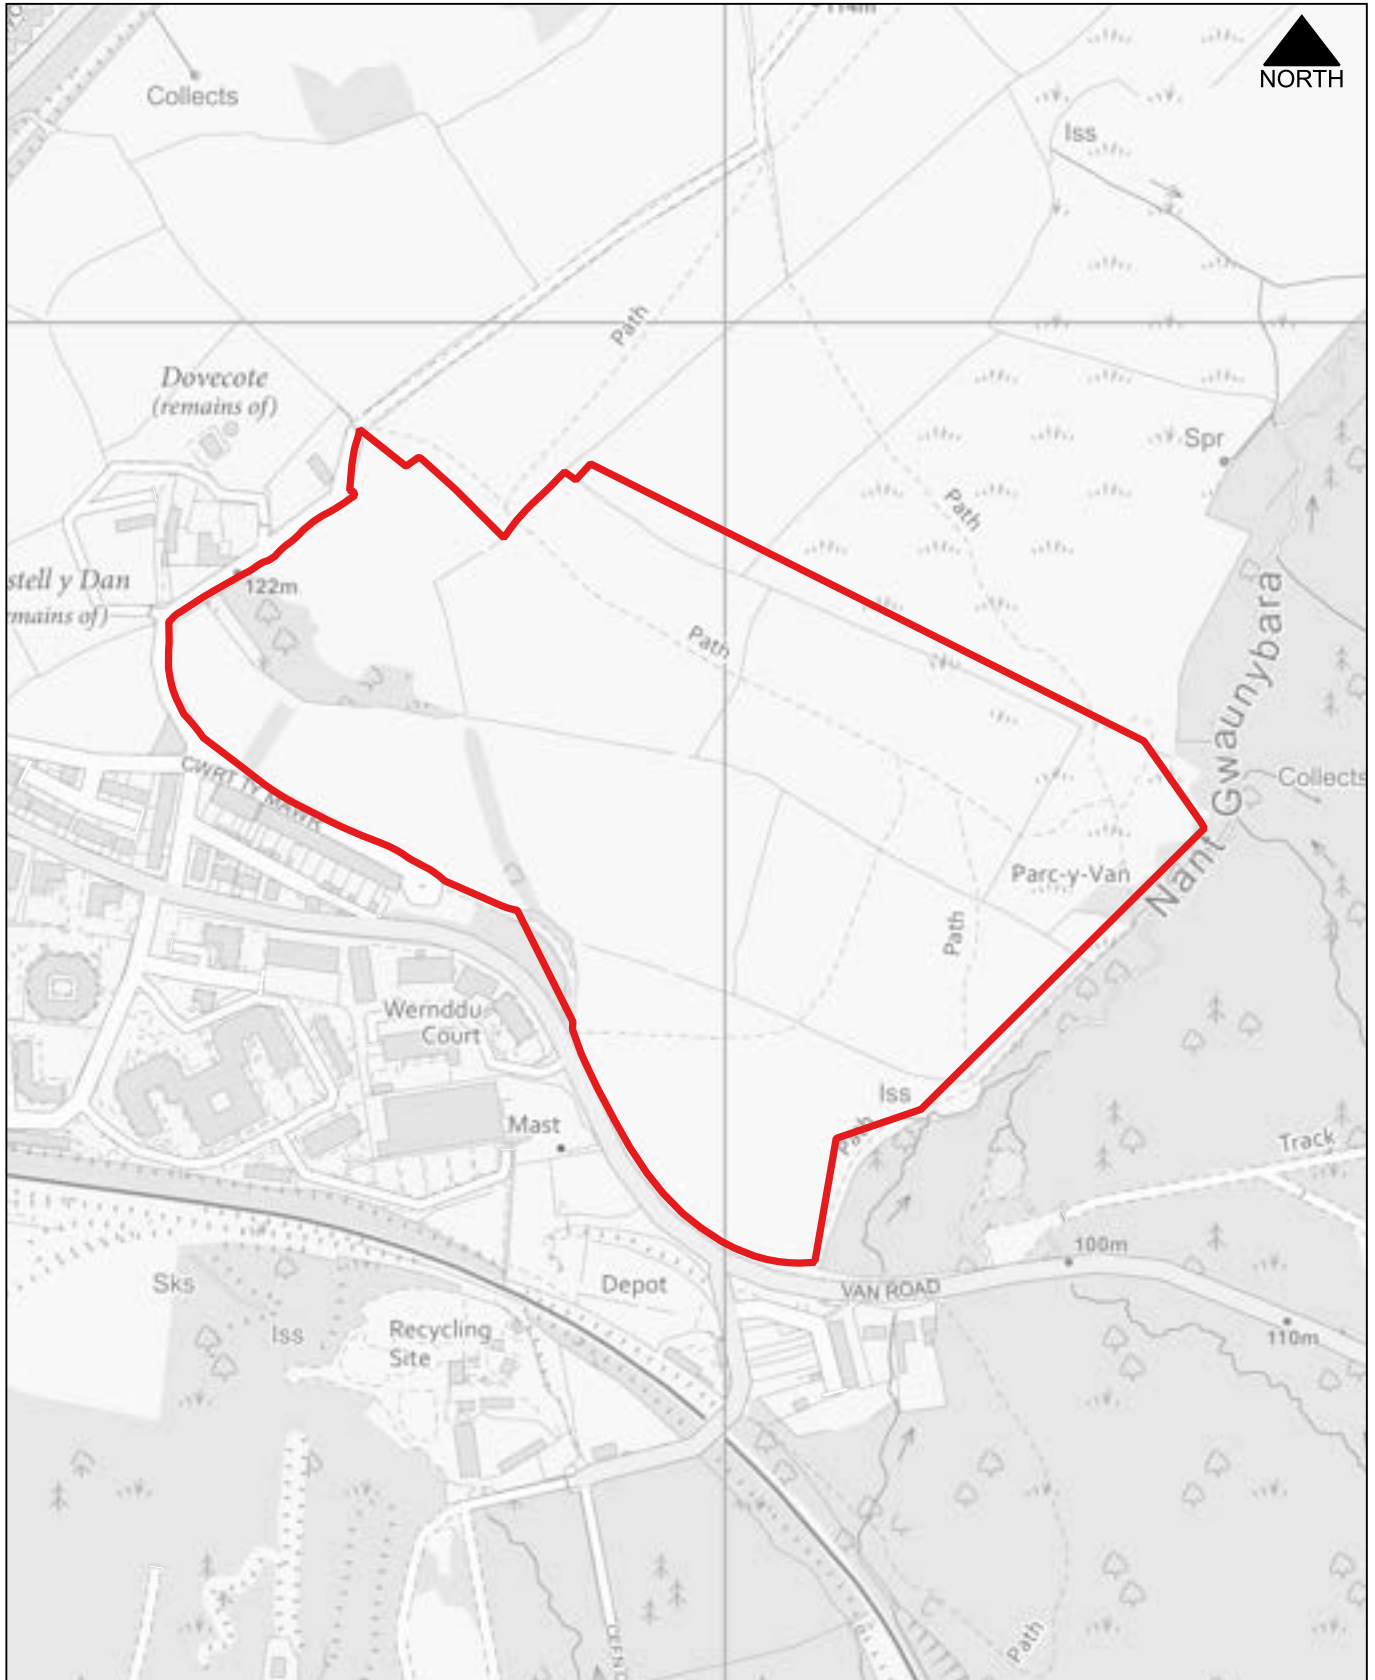

CB028

1:5,000

Land east of Railway Terrace, St. Martins


Proposed Use: Housing and leisure

Site Area: 10.36 Ha

Tir i'r dwyrain o Railway Terrace, Martin Sant

Defnydd Arfaethedig: Tai a hamdden

Arwynebedd y safle: 10.36 Ha

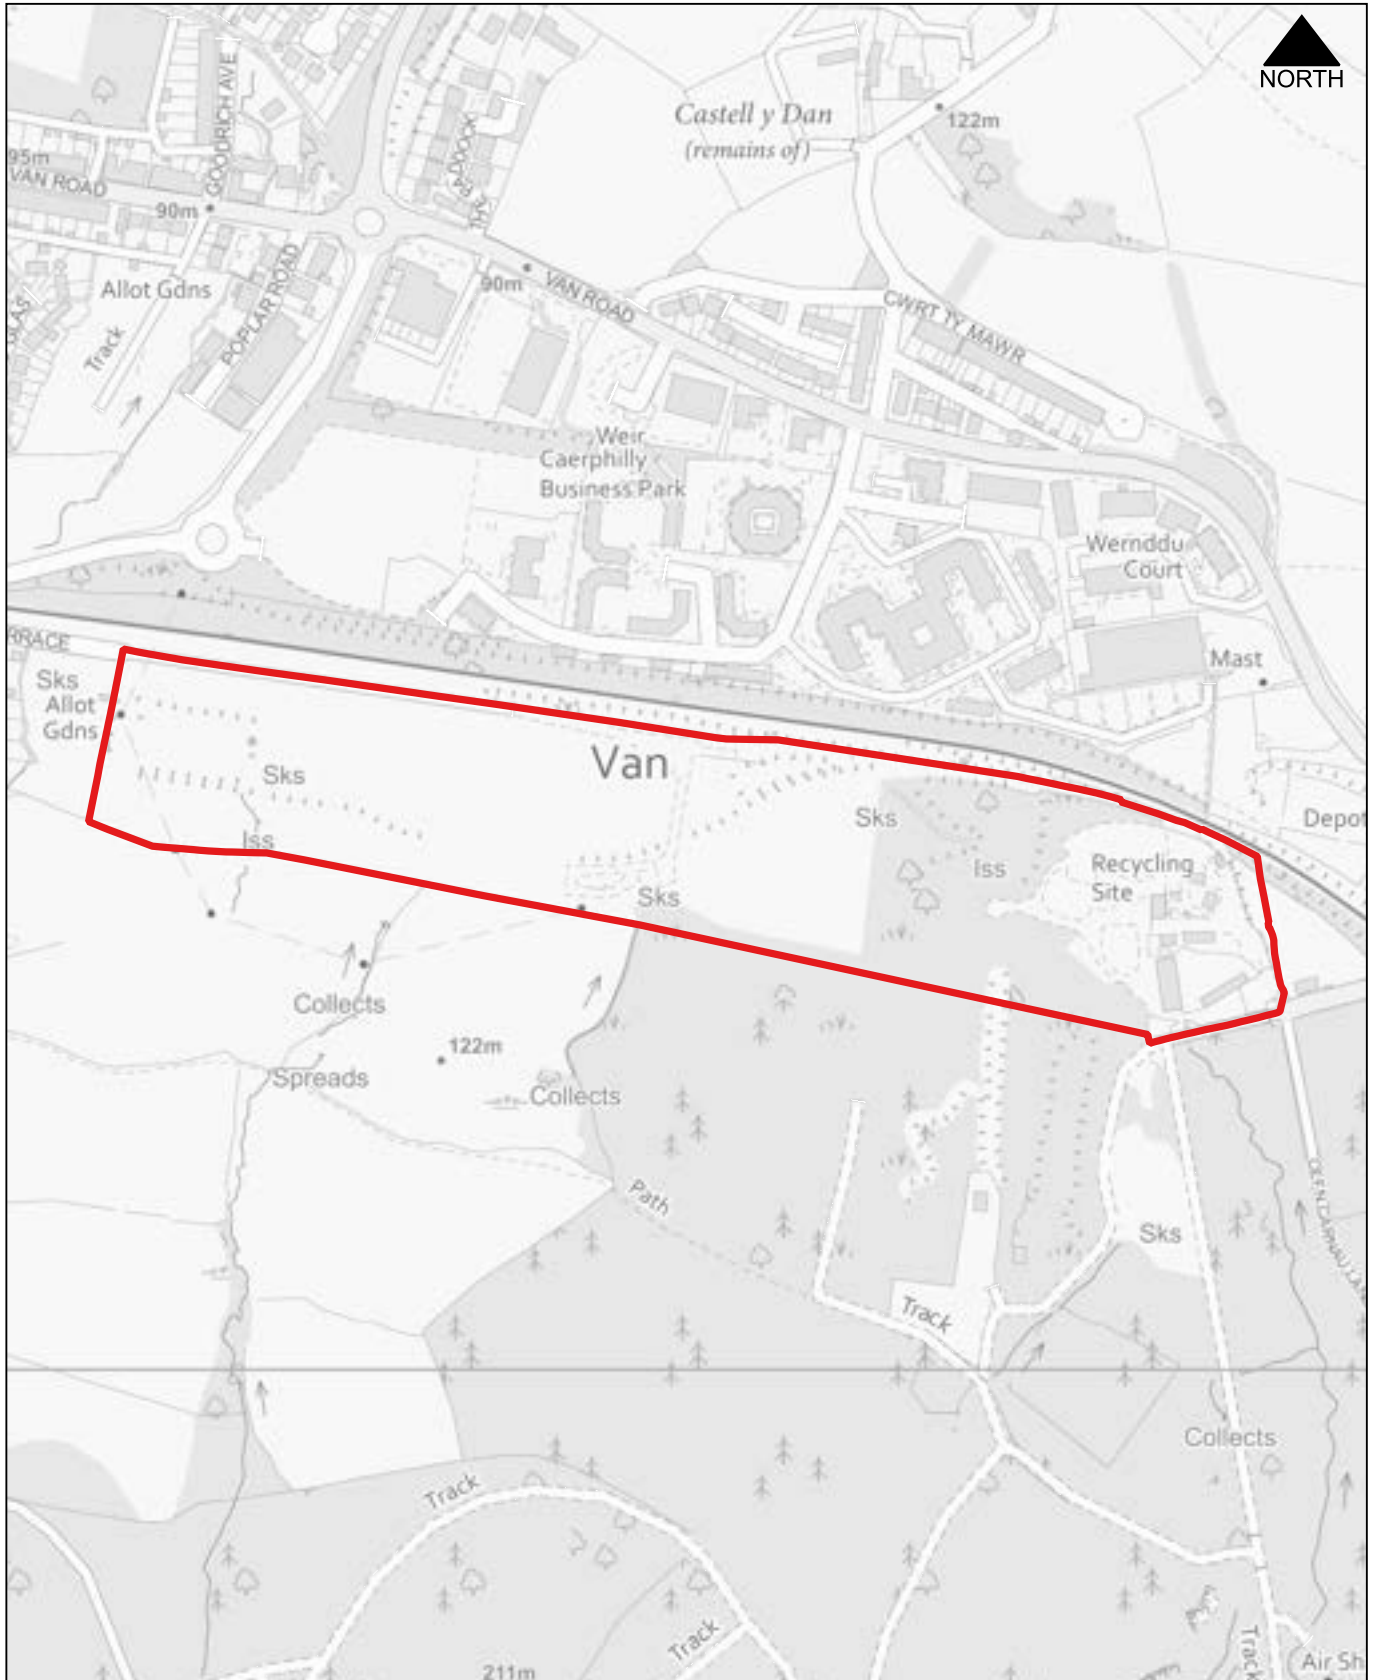

CB029

1:2,500

Land East of School Street, Llanbradach


Proposed Use: Housing

Site Area: 1.34 Ha

Tir i'r dwyrain o School Street, Llanbradach

Defnydd Arfaethedig: Tai

Arwynebedd y safle: 1.34 Ha

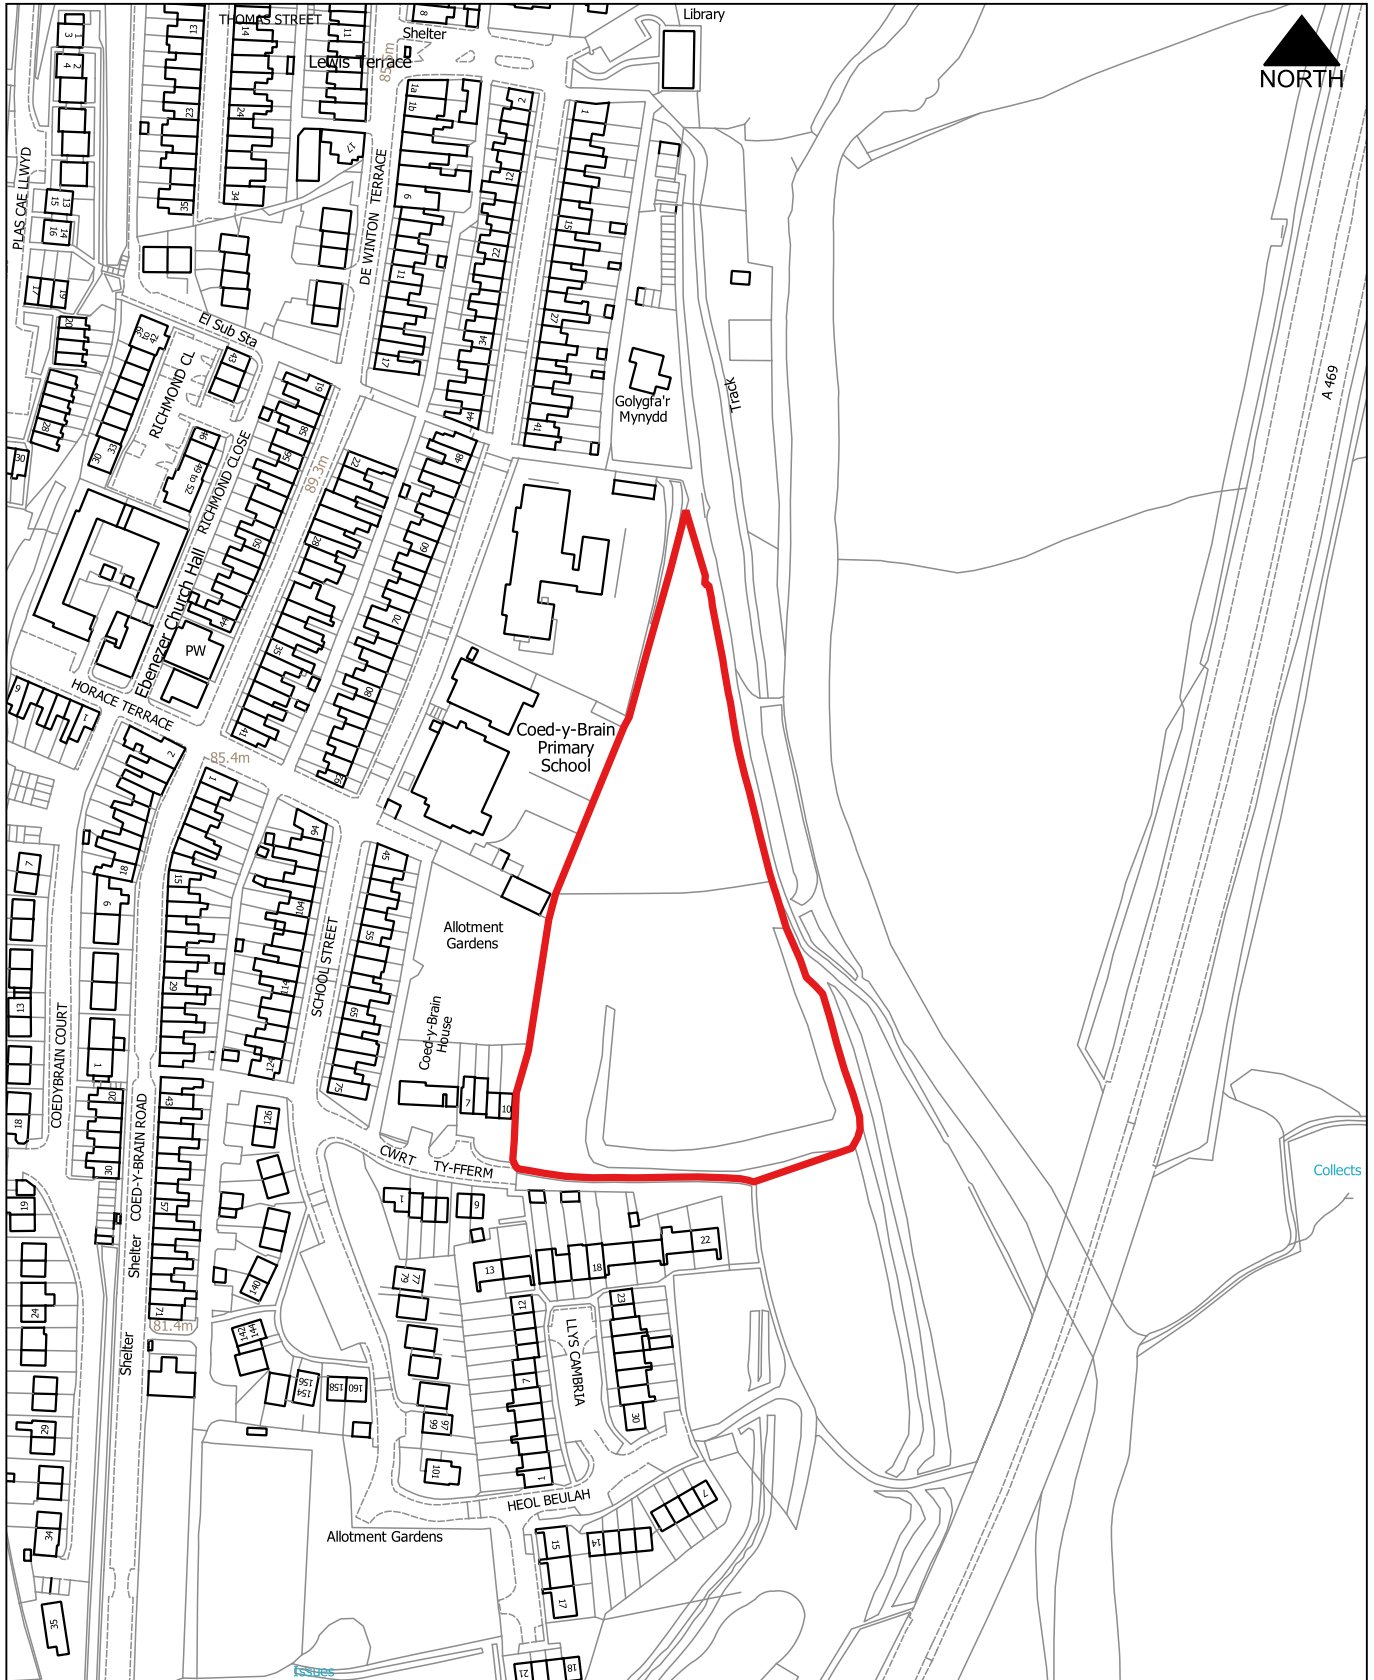

CB030

1:2,500

Land north of James Street, Bedwas and Trethomas


Proposed Use: Housing

Site Area: 1.08 Ha

Tir i'r gogledd o James Street, Bedwas a Tretomos

Defnydd Arfaethedig: Tai

Arwynebedd y safle: 1.08 Ha

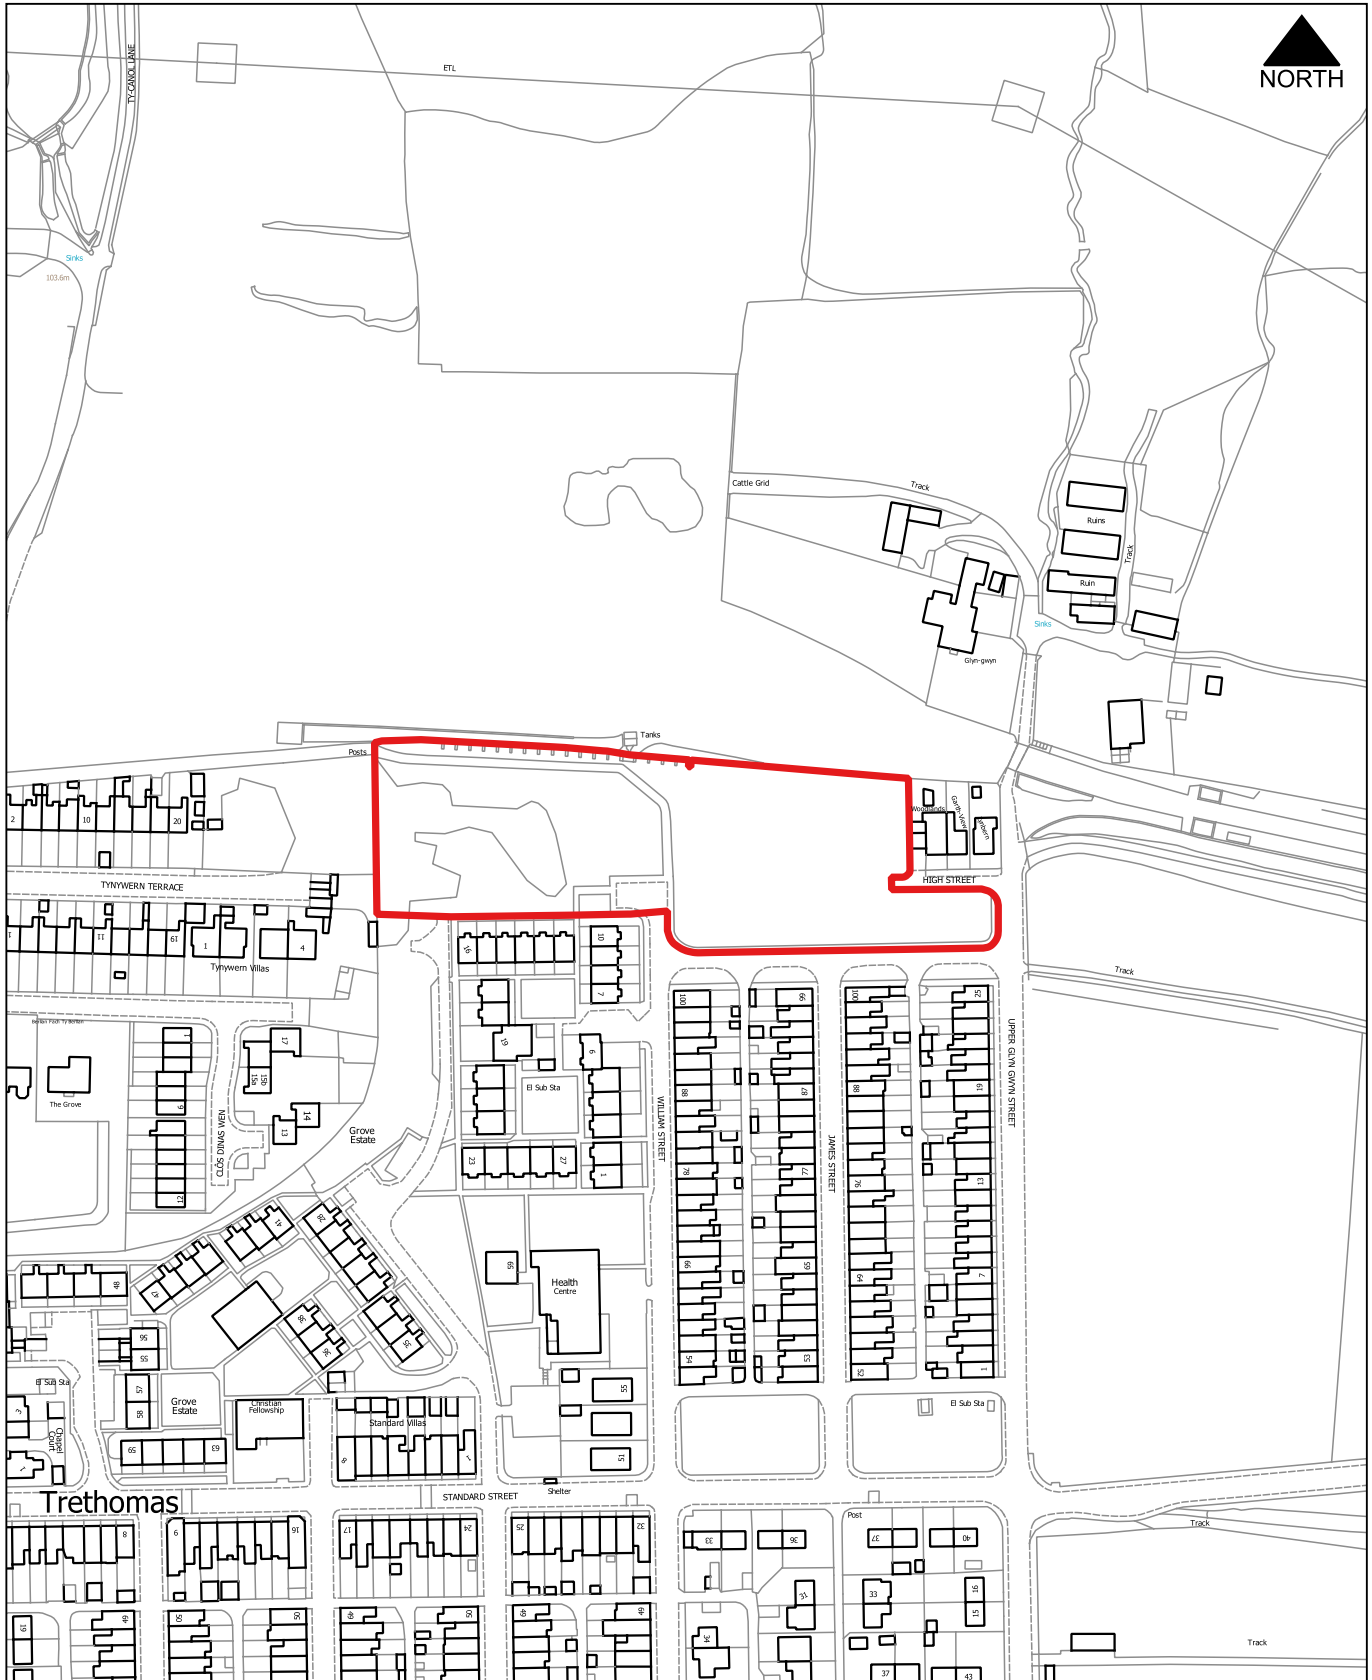

CB031

1:10,000

Land at Bedwas Colliery, Bedwas and Trethomas


Proposed Use: Mixed use (including housing)

Site Area: 24.65 Ha

Tir yng Nglofa Bedwas, Bedwas a Trethomas

Defnydd Arfaethedig: Defnydd cymysg (gan gynnwys tai)

Arwynebedd y safle: 24.65 Ha

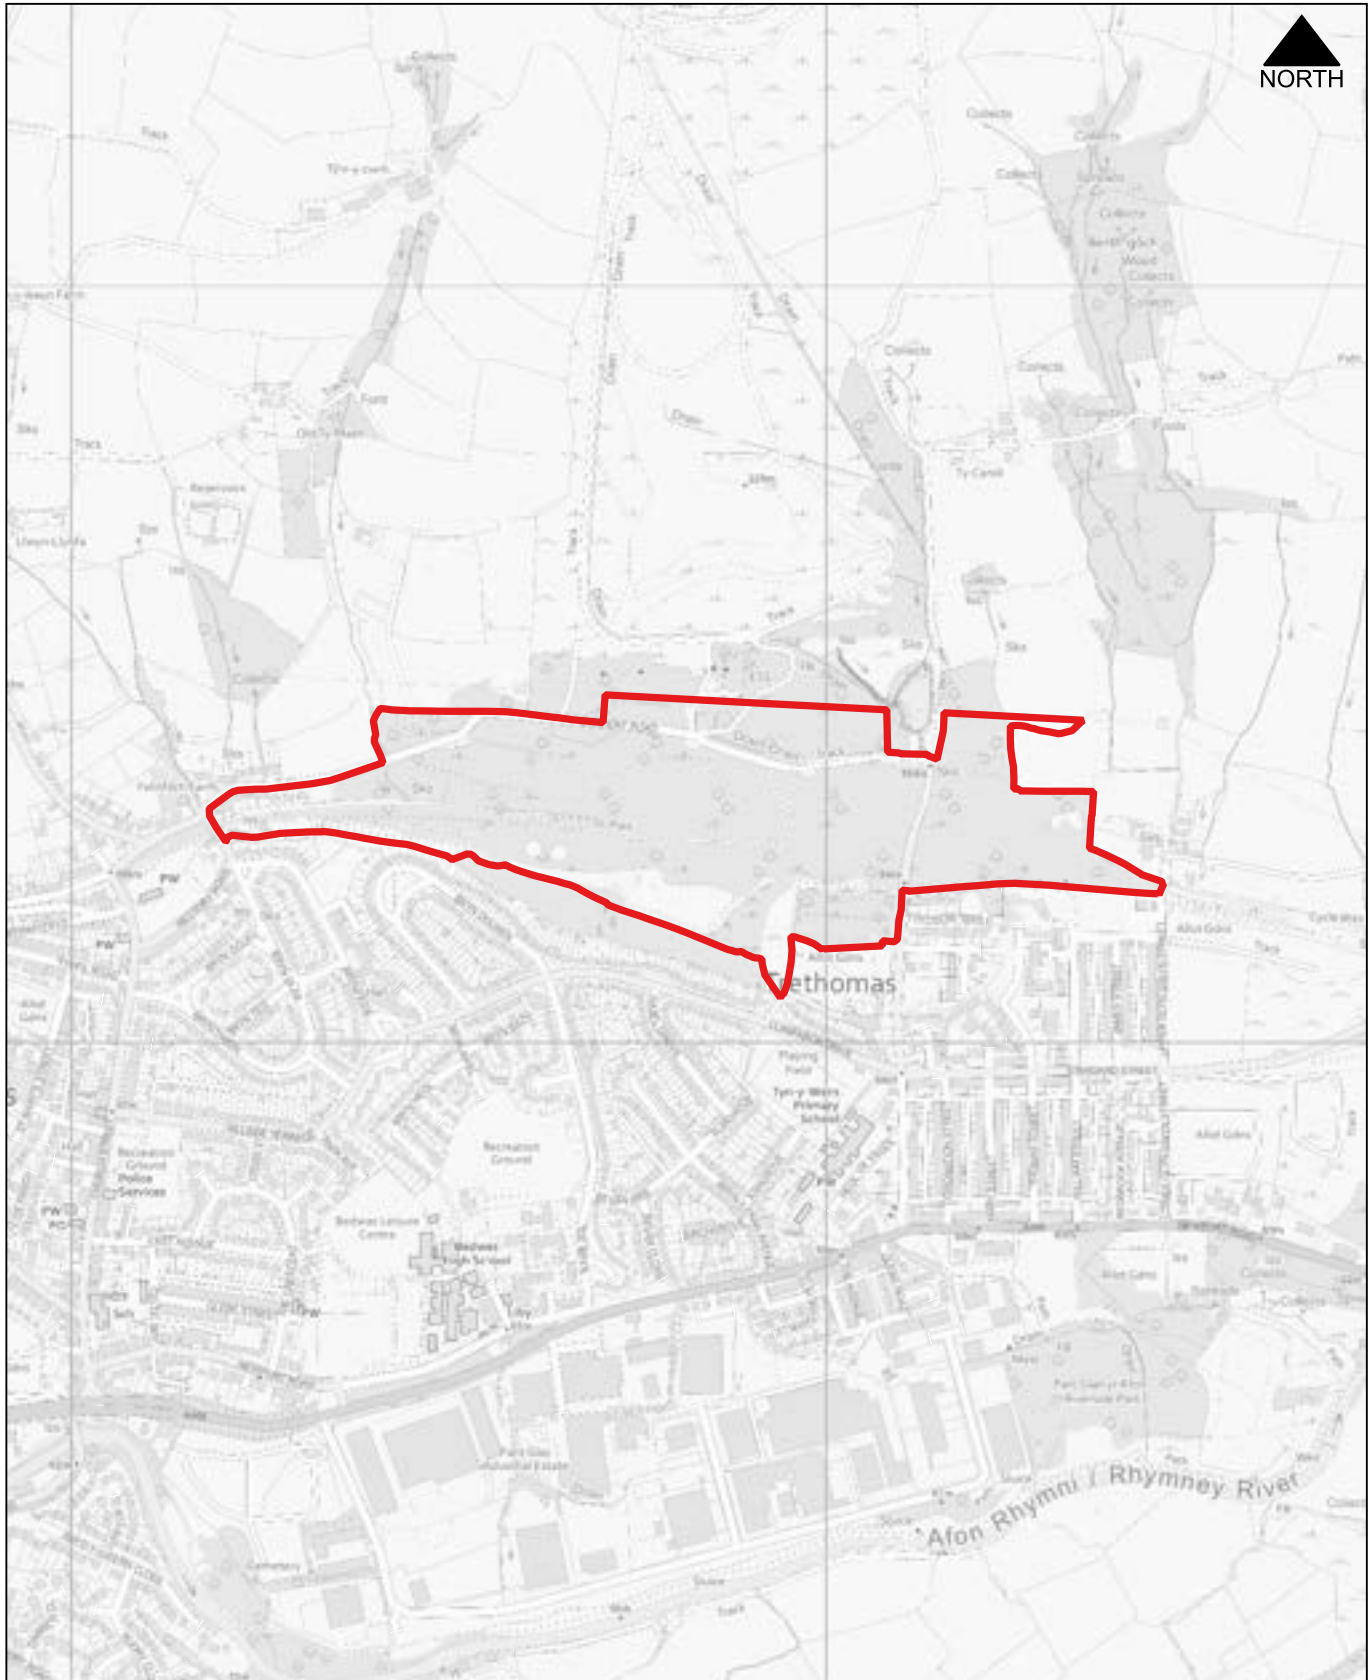

CB032

1:5,000

Nantycalch Farm (Option B), St. Martins


Proposed Use: Housing

Site Area: 5.59 Ha

Fferm Nant-y-Calch (Opsiwn B), Martin Sant

Defnydd Arfaethedig: Tai

Arwynebedd y safle: 5.59 Ha

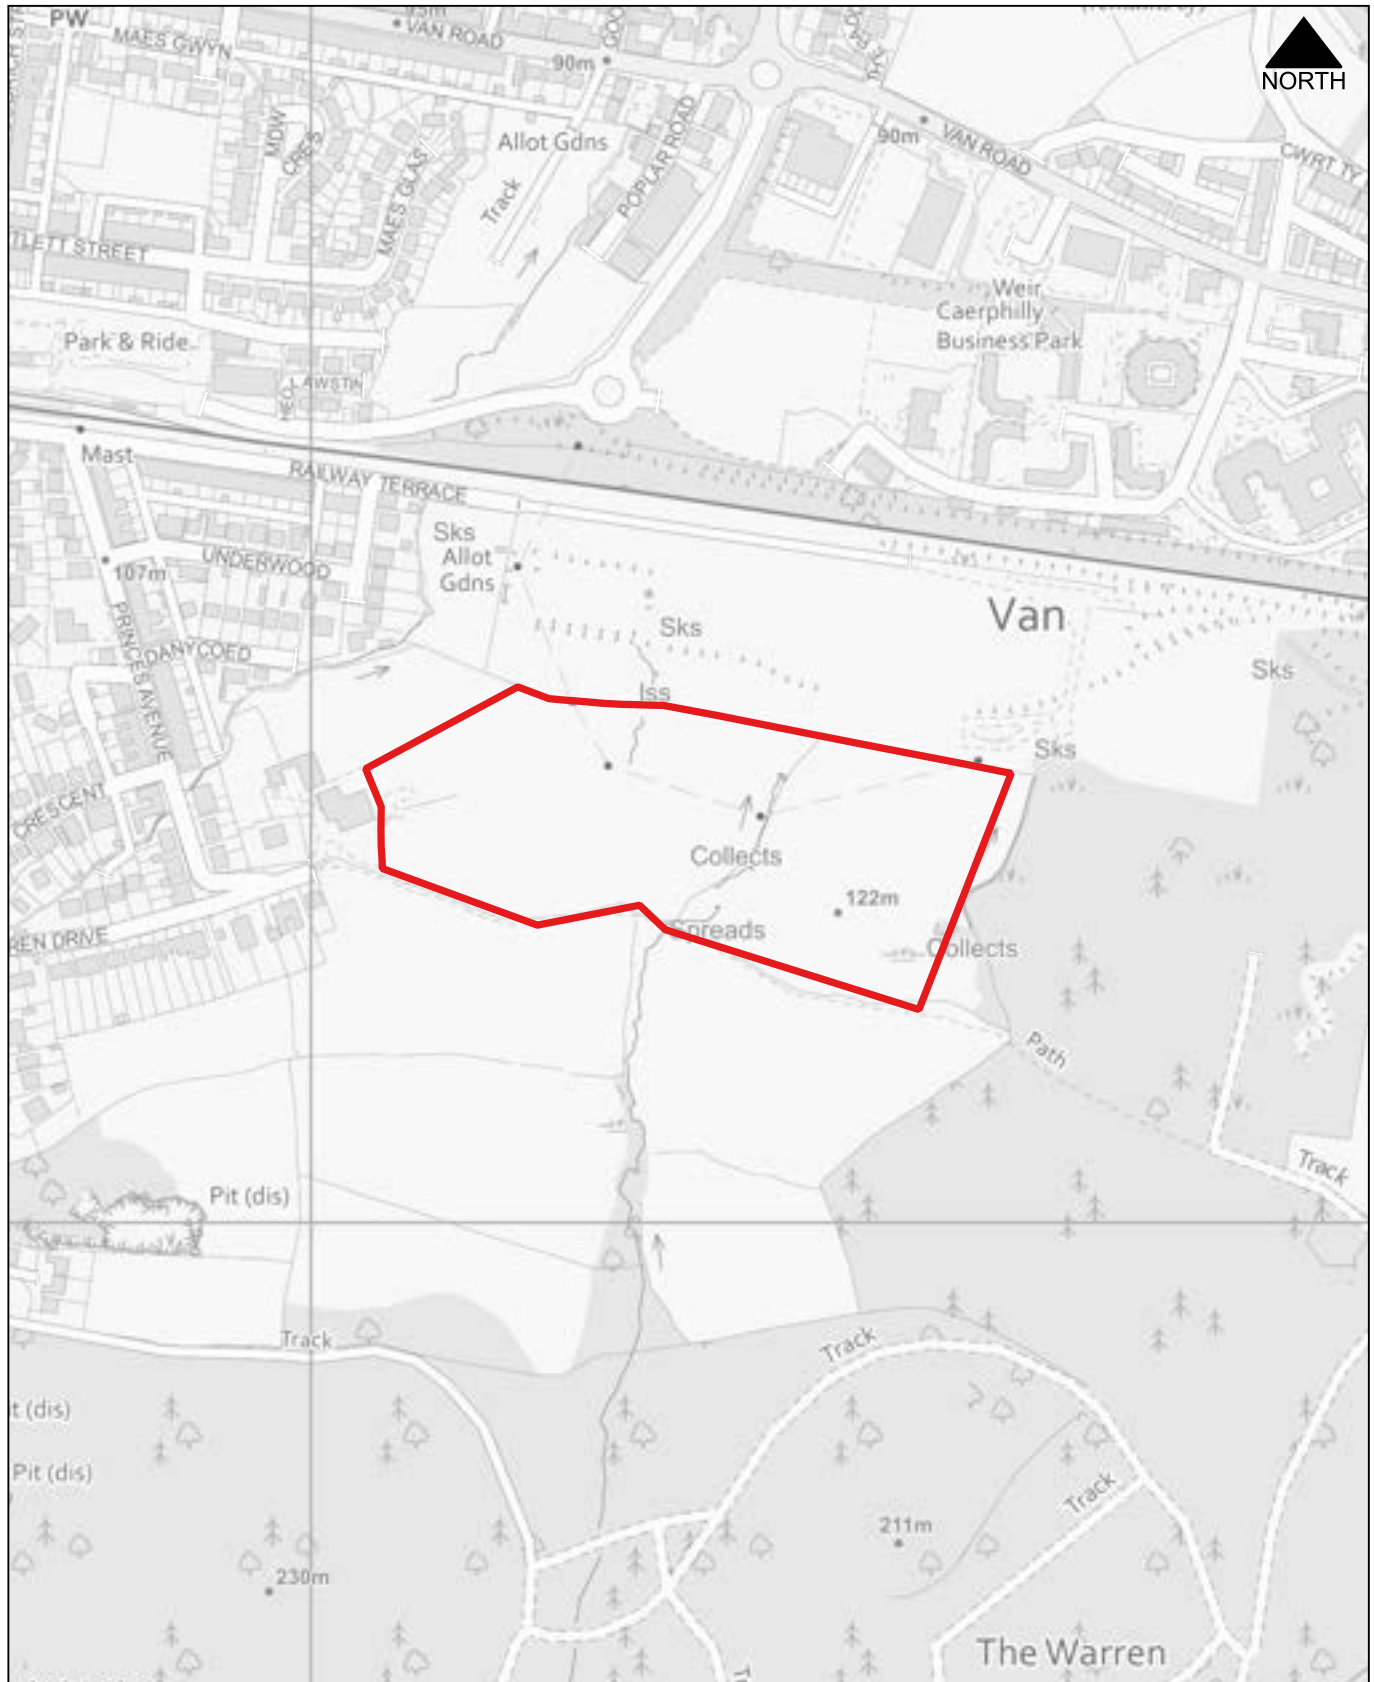

CB033

1:5,000

Nantycalch Farm (Option C), St. Martins


Proposed Use: Housing

Site Area: 14.47 Ha

Fferm Nant-y-Calch (Opsiwn C), Martin Sant

Defnydd Arfaethedig: Tai

Arwynebedd y safle: 14.47 Ha

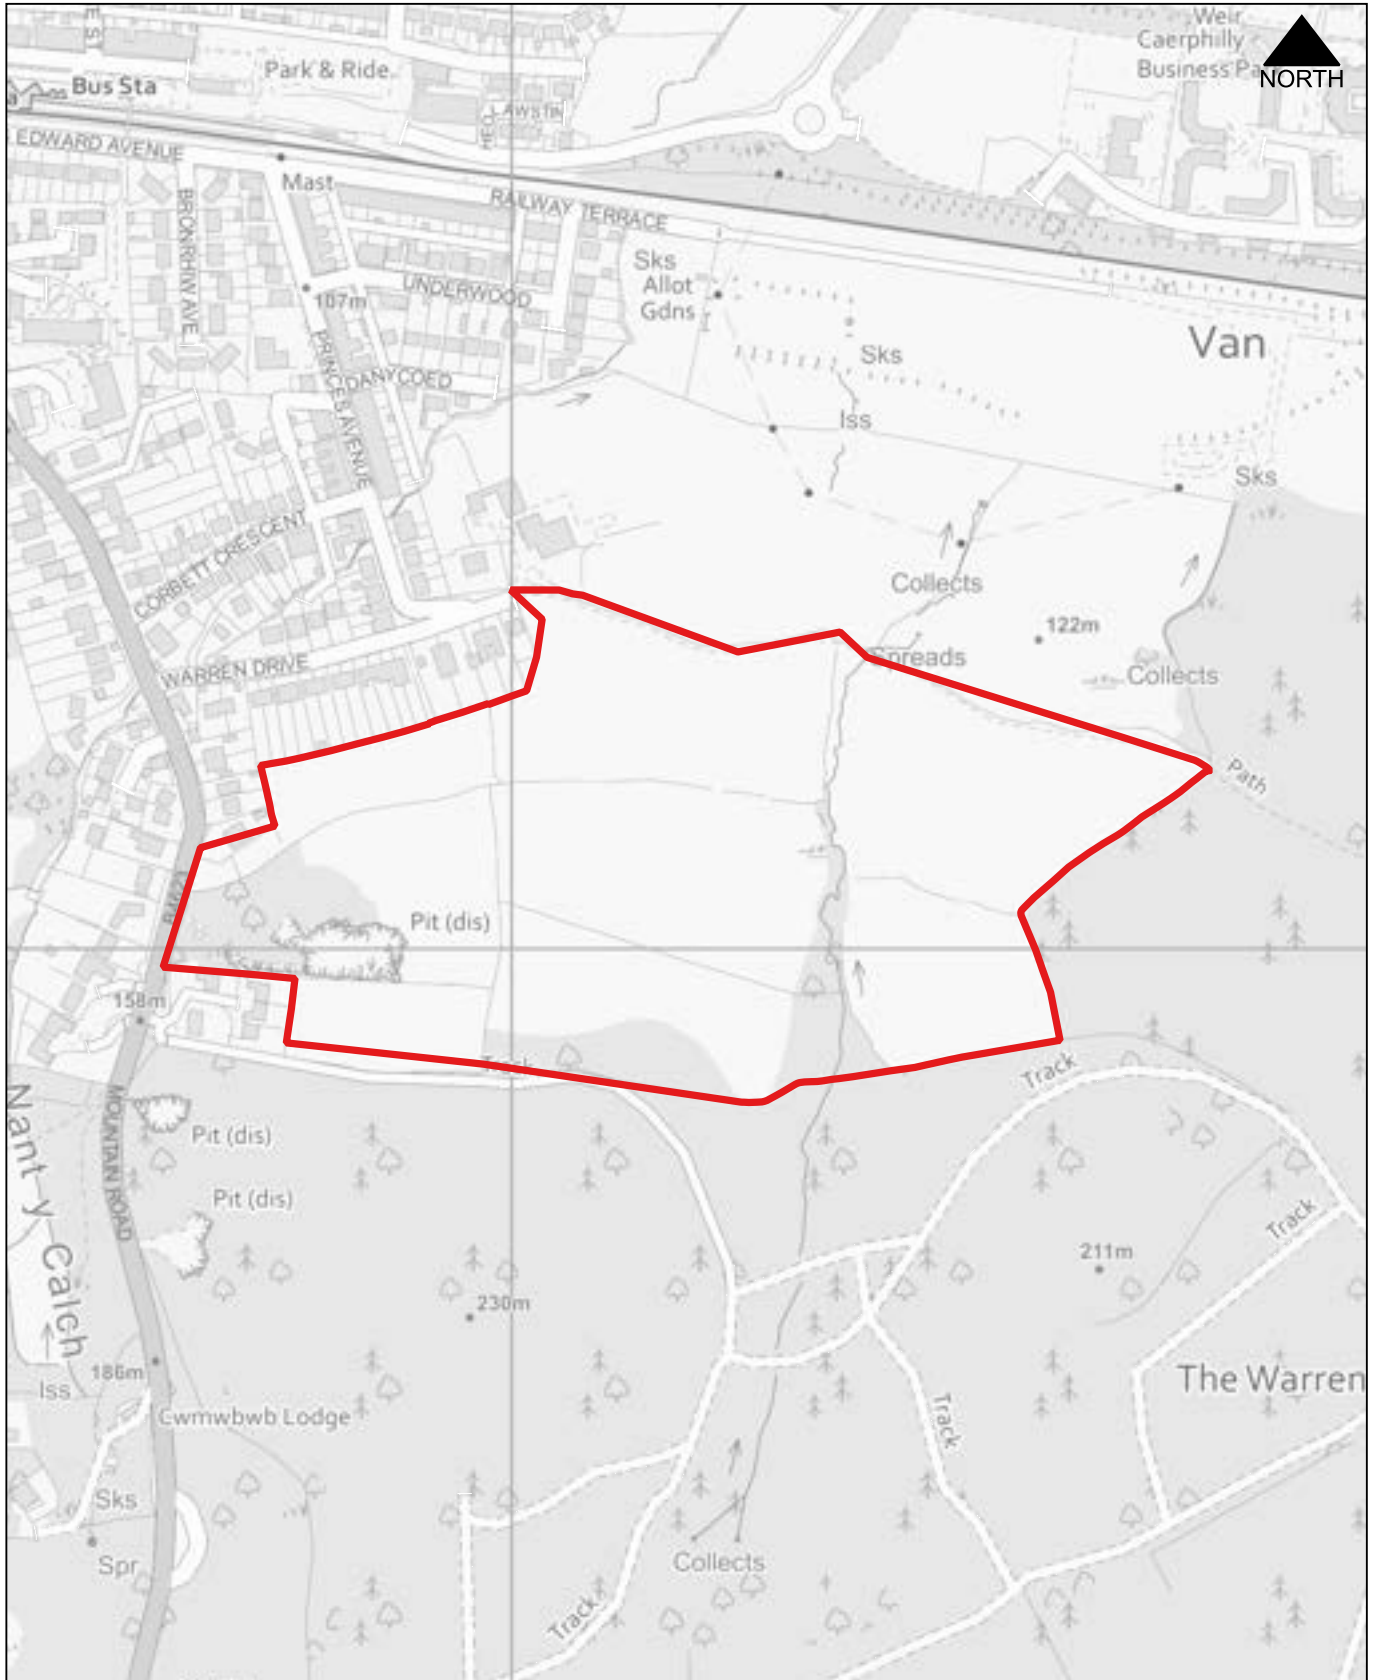

CB034

1:2,500

Gelli Wastad Farm, Newport Road, Machen and Rudry


Proposed Use: Housing and sustainable hydro power

Site Area: 1.78 Ha

Fferm Gelli Wastad, Newport Road, Machen a Rudry

Defnydd Arfaethedig: Tai

Arwynebedd y safle: 1.78 Ha

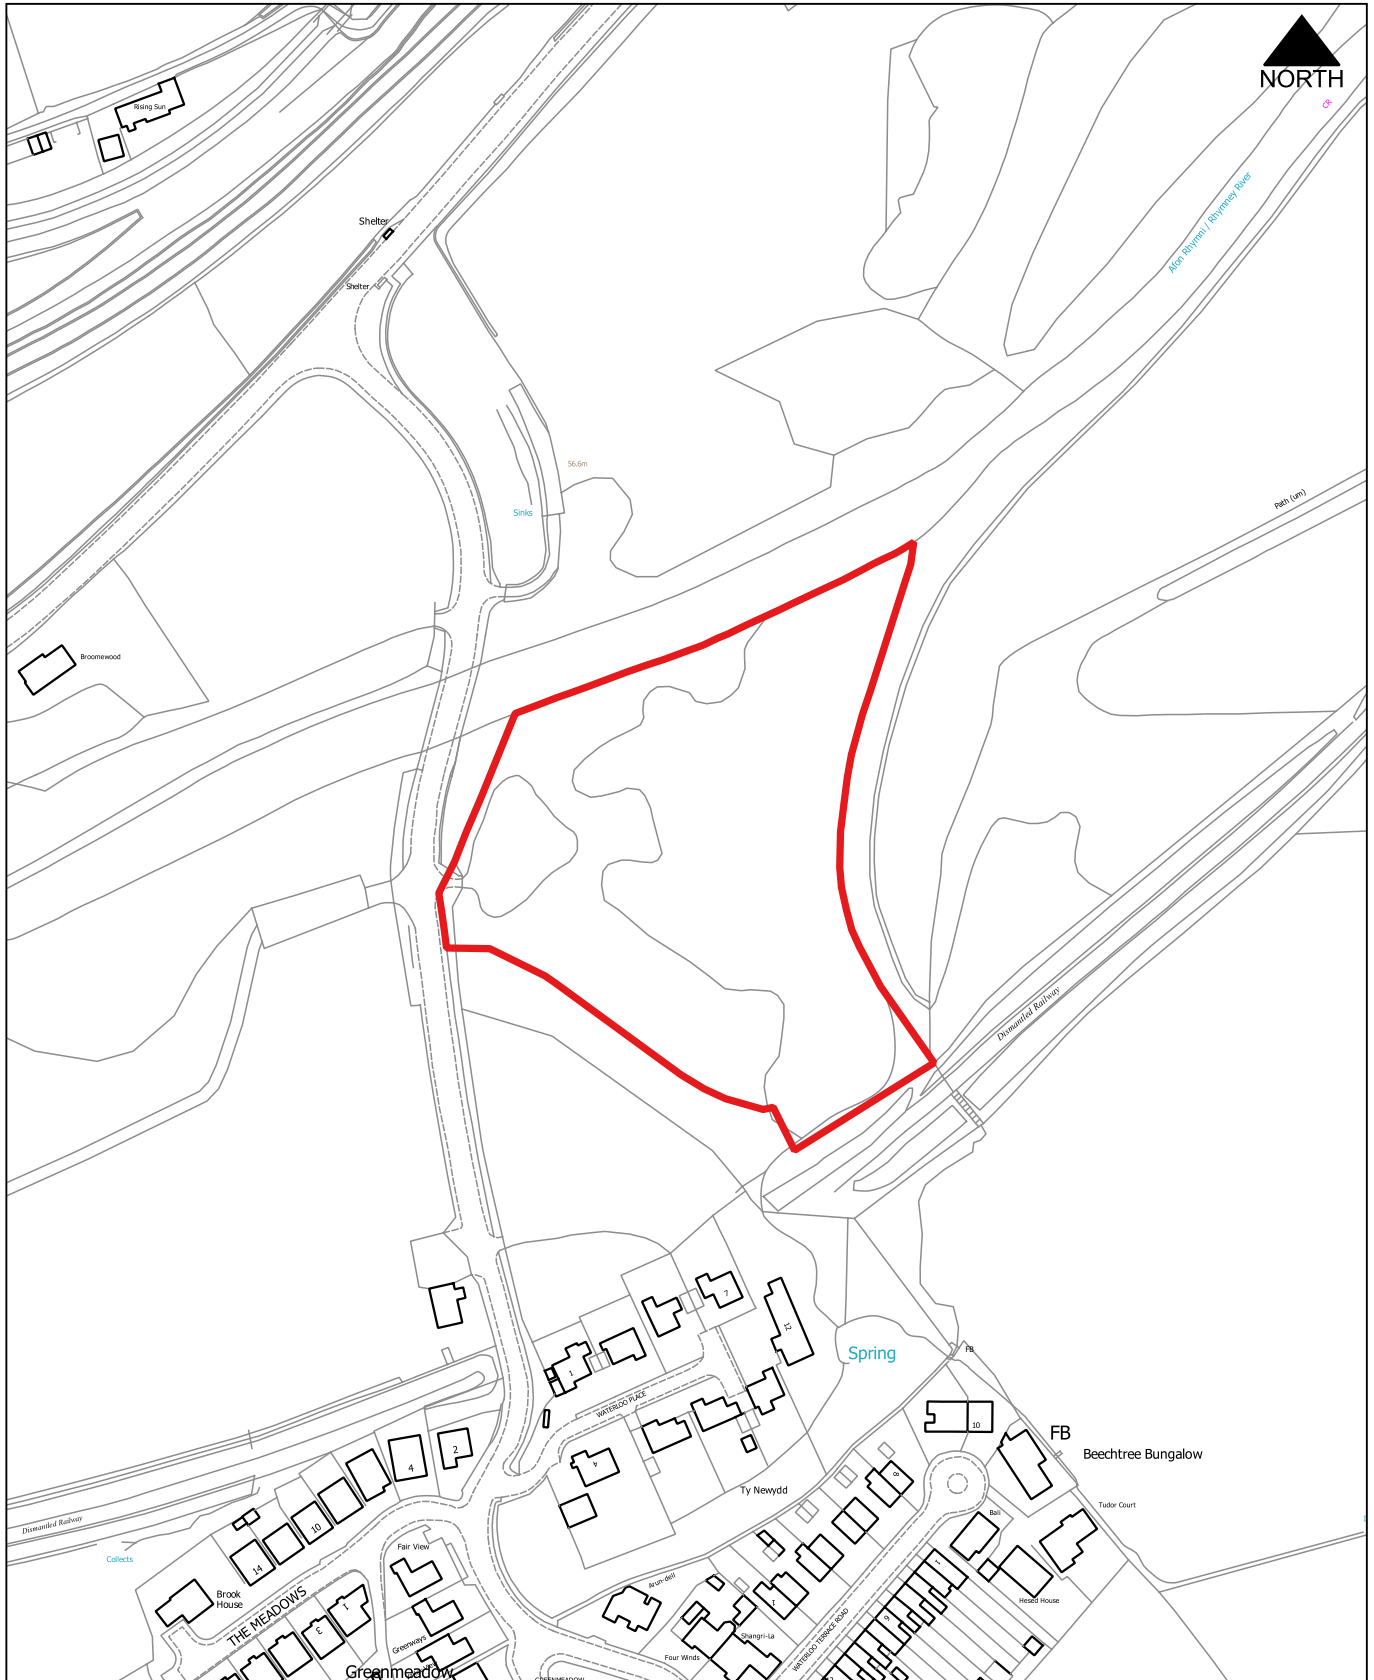

CB035

1:2,000

Land to the south of Sunny Bank Terrace, Machen, Machen and Rudry


Proposed Use: Housing

Site Area: 0.88 Ha

Tir i'r de o Sanny Bank Terrace, Machen, Machen a Rudry

Defnydd Arfaethedig: Tai

Arwynebedd y safle: 0.88 Ha

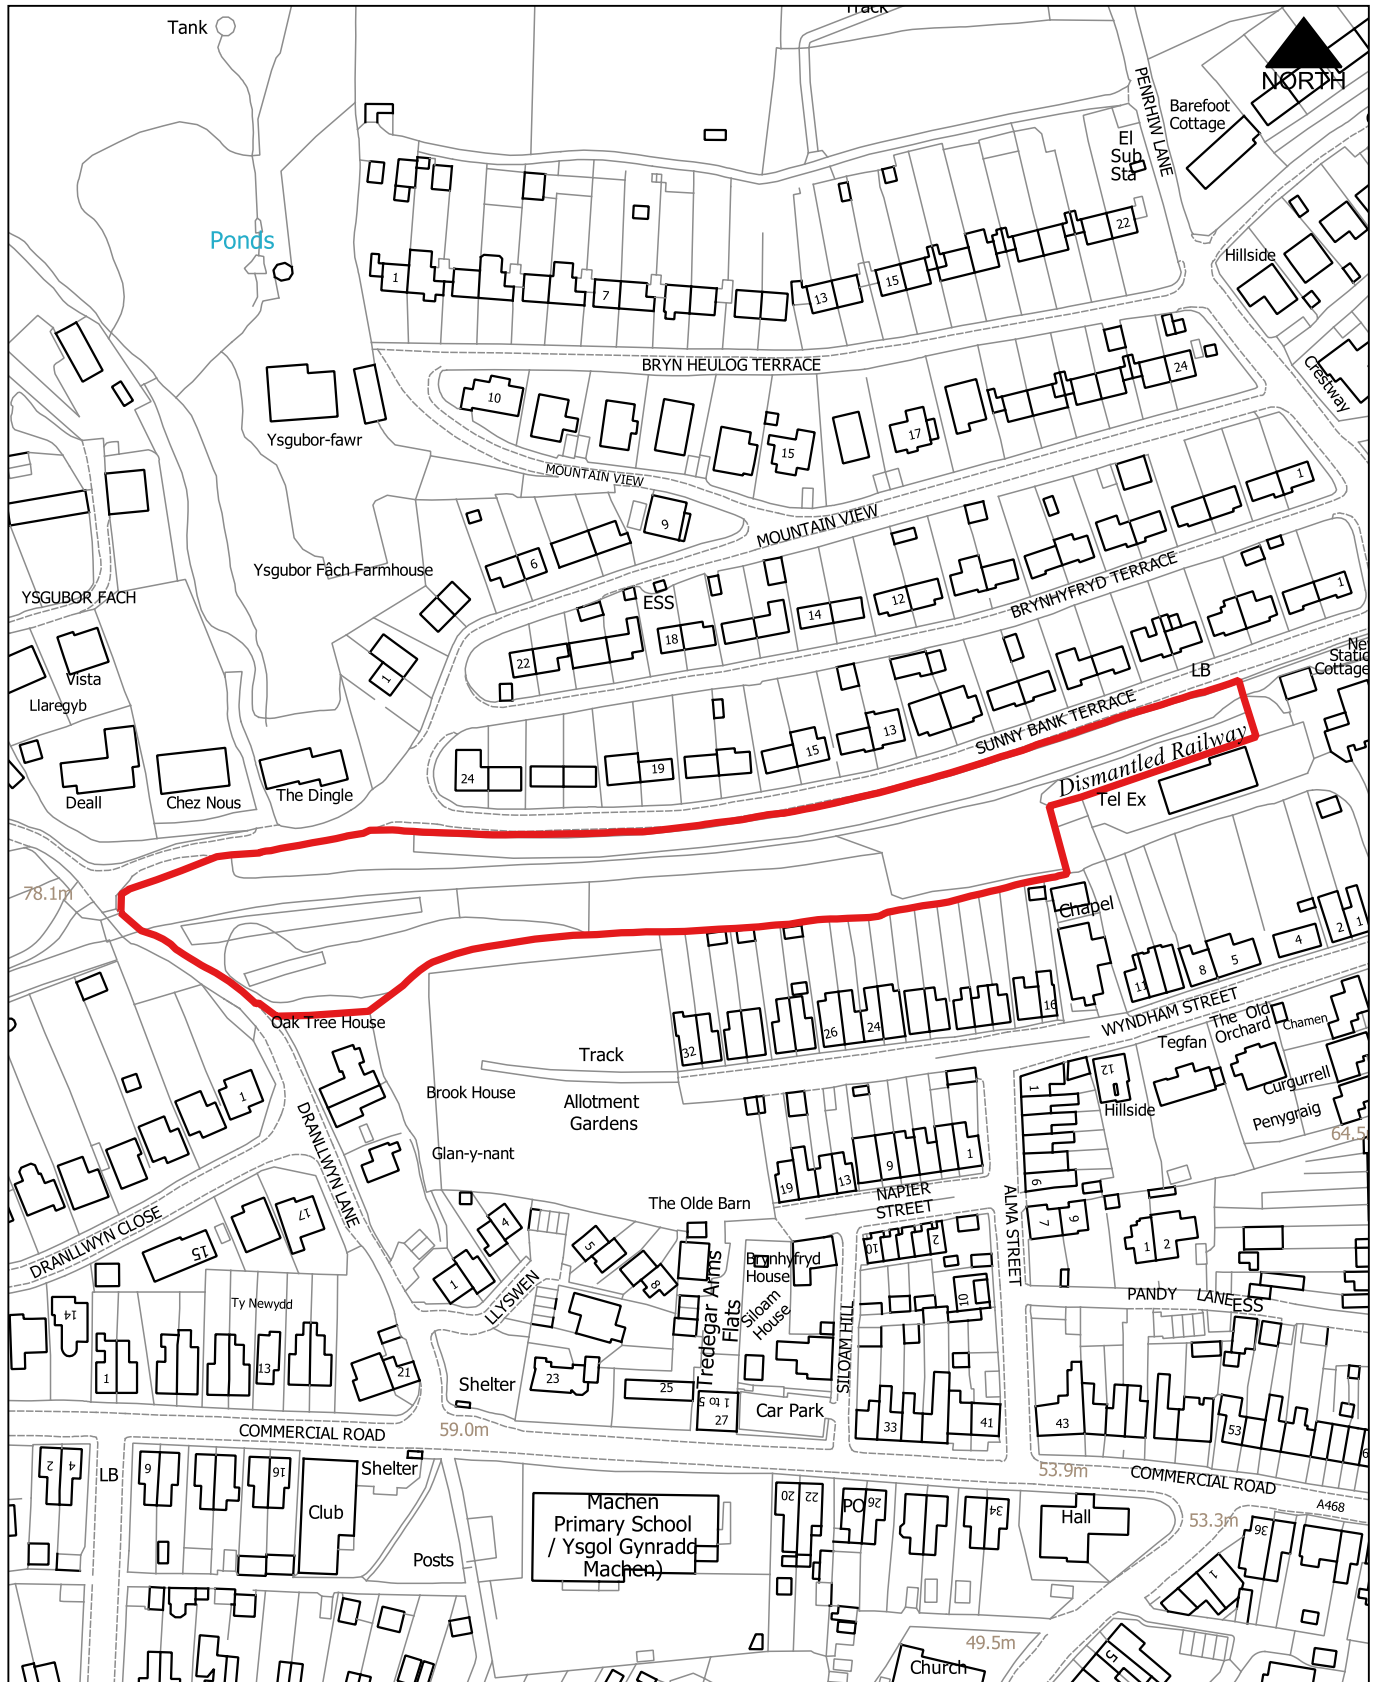

CB101

1:1,250

Former Water Treatment Works, Land East of Rudry, Machen and Rudry


Proposed Use: Housing

Site Area: 0.28 Ha

Cyn Waith Trin Dŵr, Tir i'r dwyrain o Rudry, Machen a Rudry

Defnydd Arfaethedig: Tai

Arwynebedd y safle: 0.28 Ha

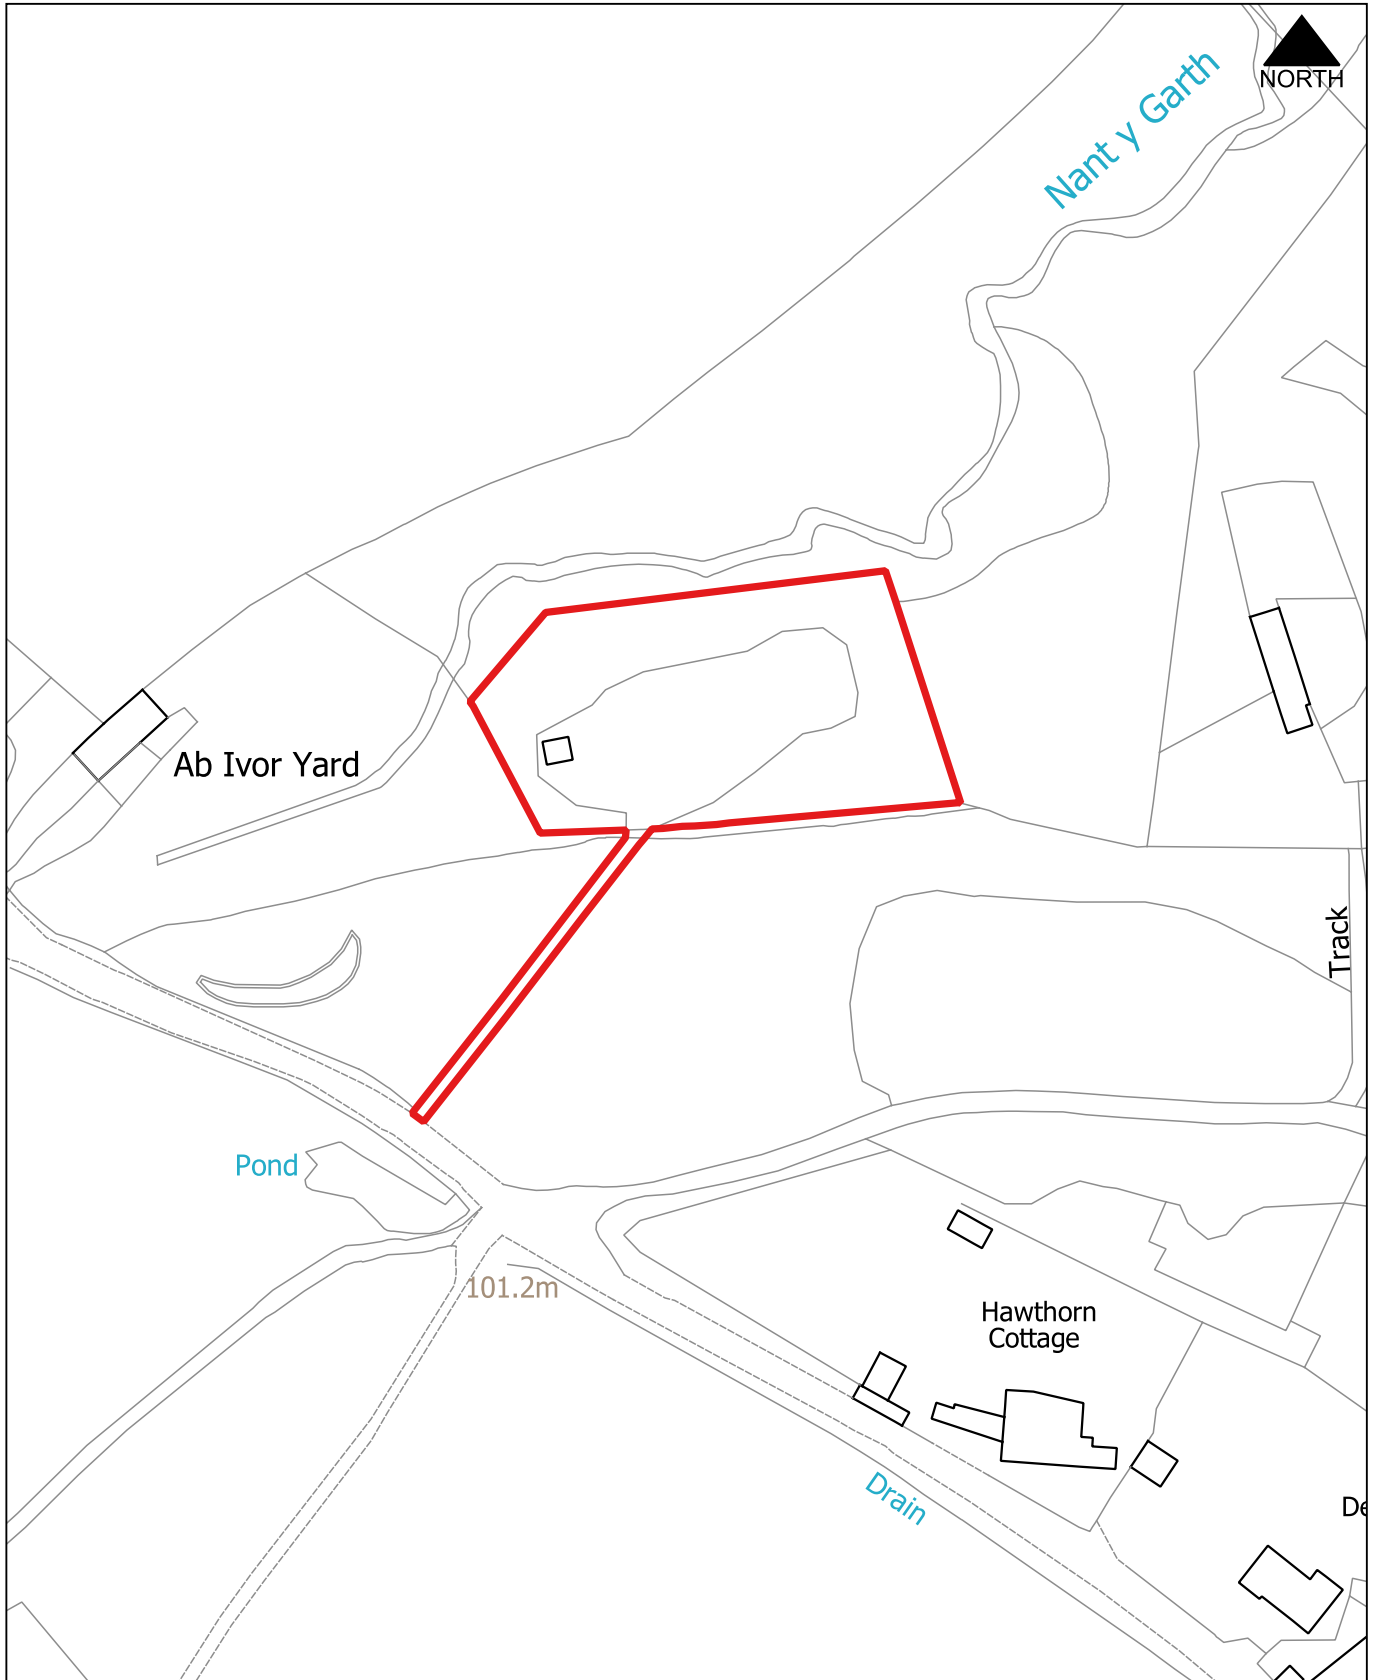

CB102

1:2,500

Land to the south of Sunnybank Terrace, Machen and Rudry


Proposed Use: Housing

Site Area: 0.67 Ha

Tir i'r de o Sunnybank Terrace, Machen a Rudry

Defnydd Arfaethedig: Tai

Arwynebedd y safle: 0.67 Ha

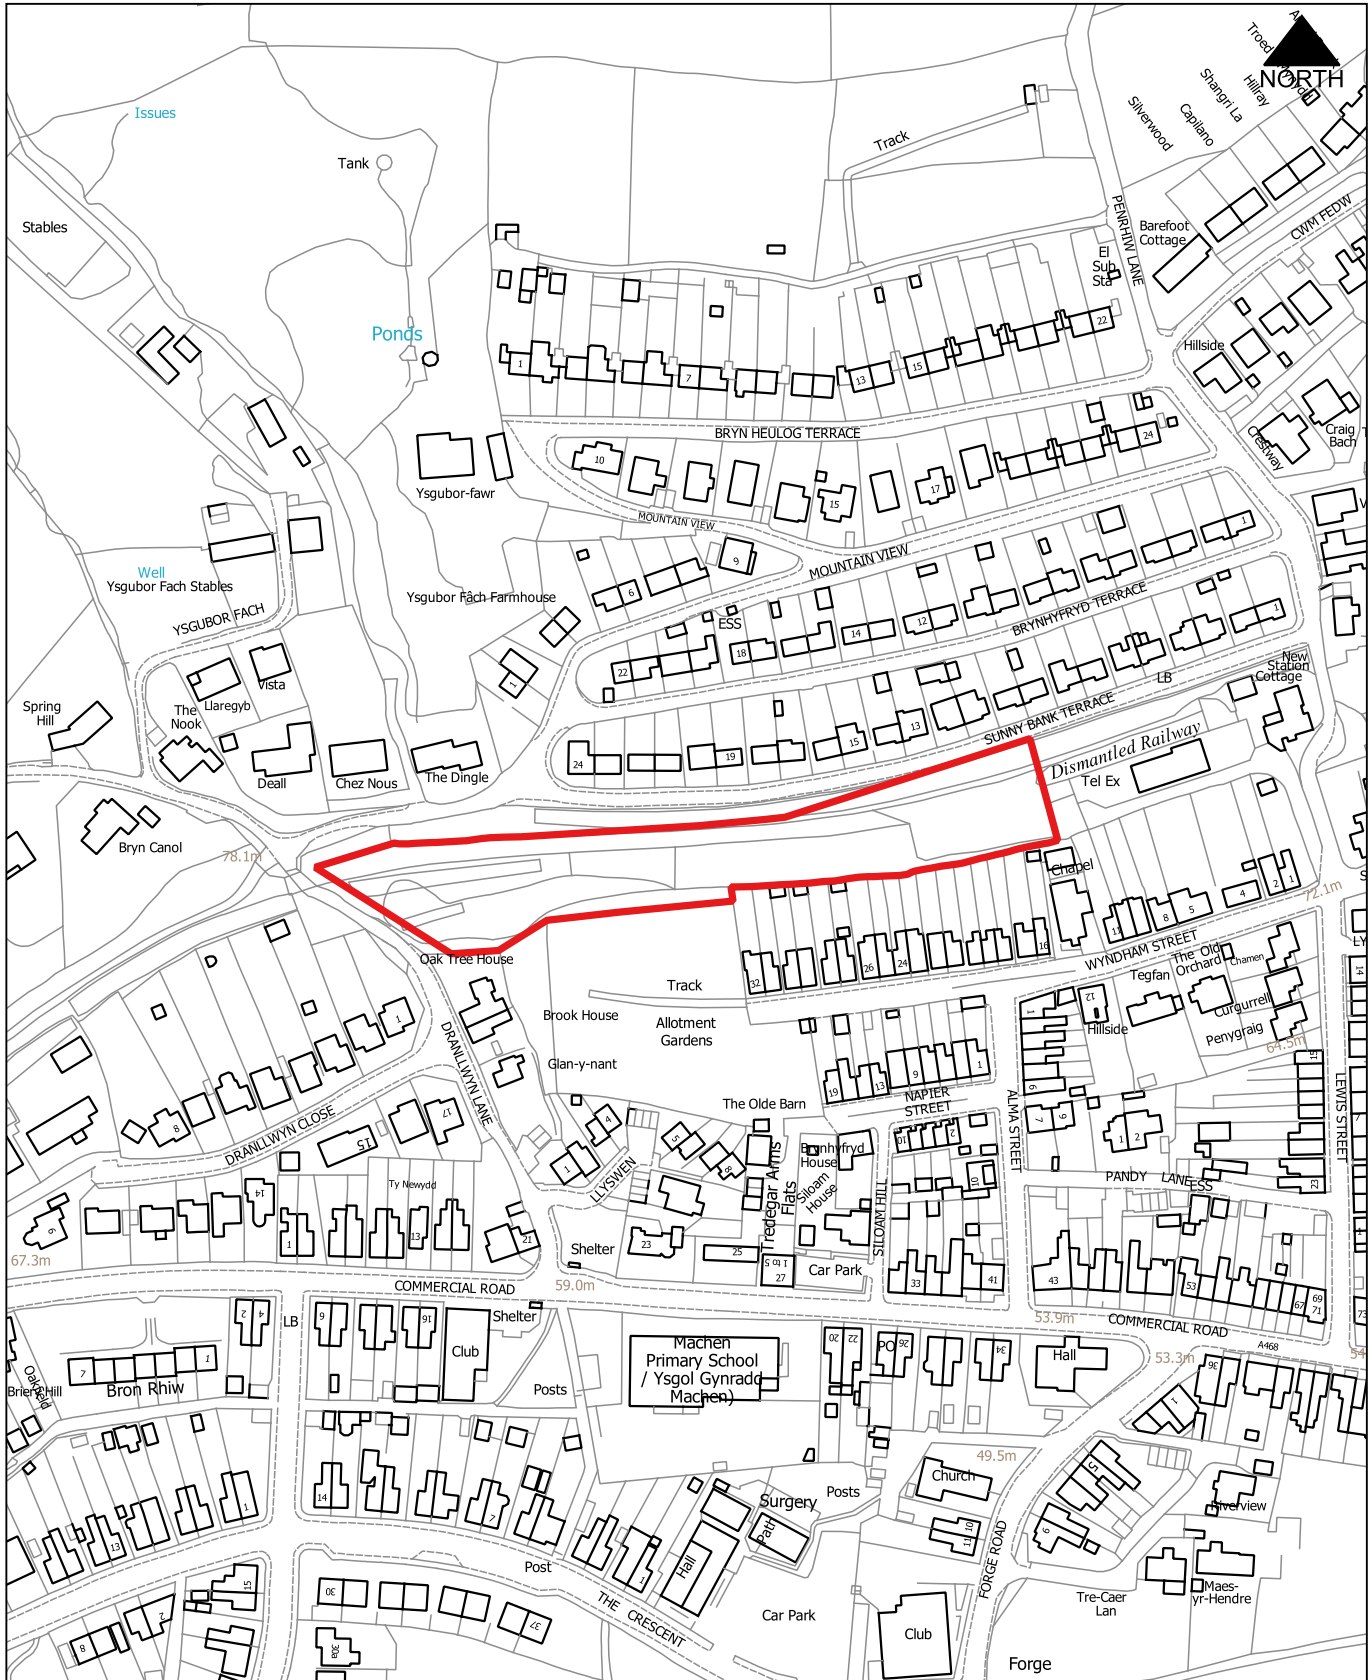

CB103

Gwaun Gledyr, Penyrheol

Proposed Use: Employment


Site Area: 8.94 Ha

1:2,500

Gwaun Gledyr, Pen-yr-heol

Defnydd Arfaethedig: Cyflogaeth

Arwynebedd y safle: 8.94 Ha

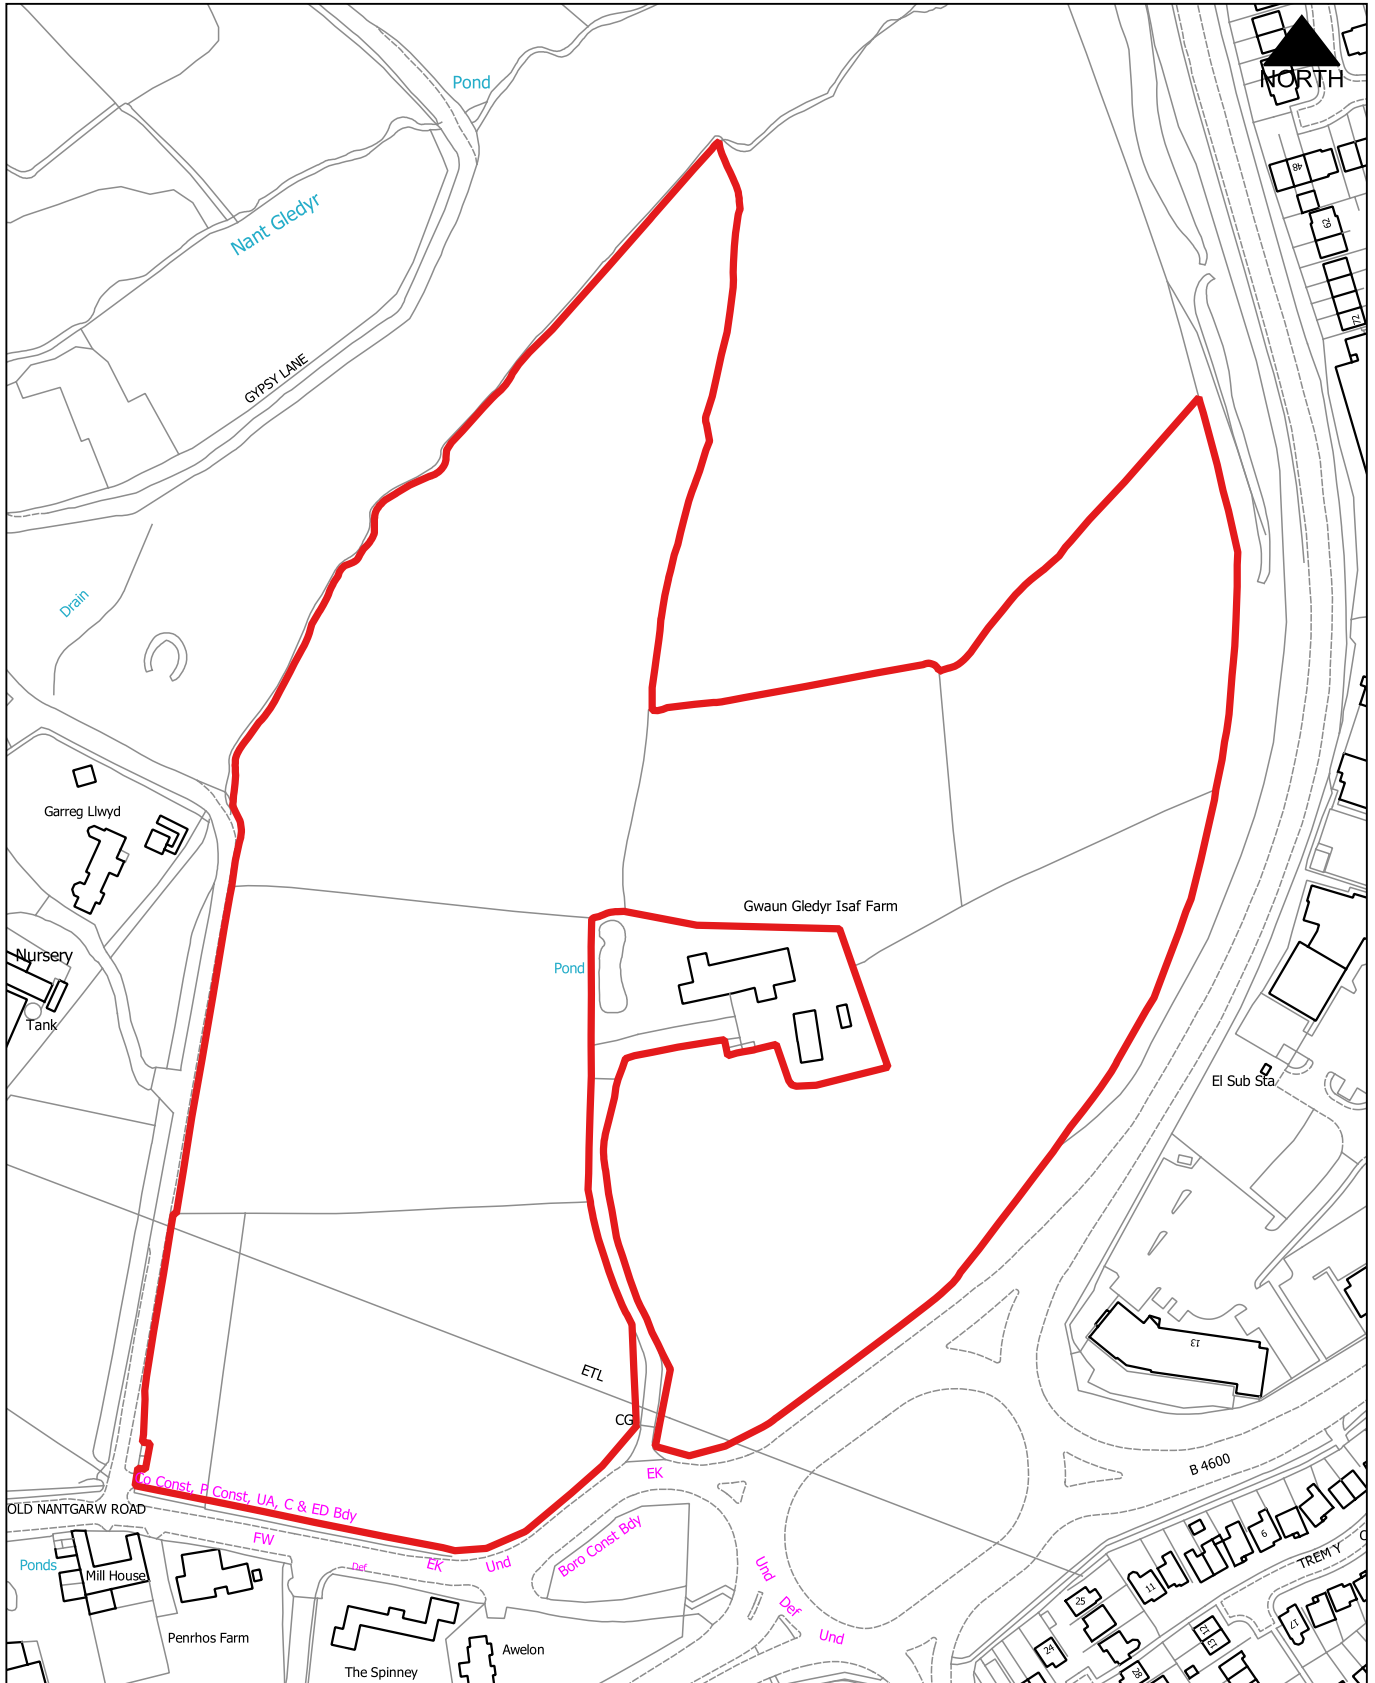

CB104

1:1,250

Land Off Colliery Road, Bedwas and Trethomas


Proposed Use: Housing

Site Area: 0.87 Ha

Tir oddi ar Colliery Road, Bedwas a Tretomos

Defnydd Arfaethedig: Tai

Arwynebedd y safle: 0.87 Ha

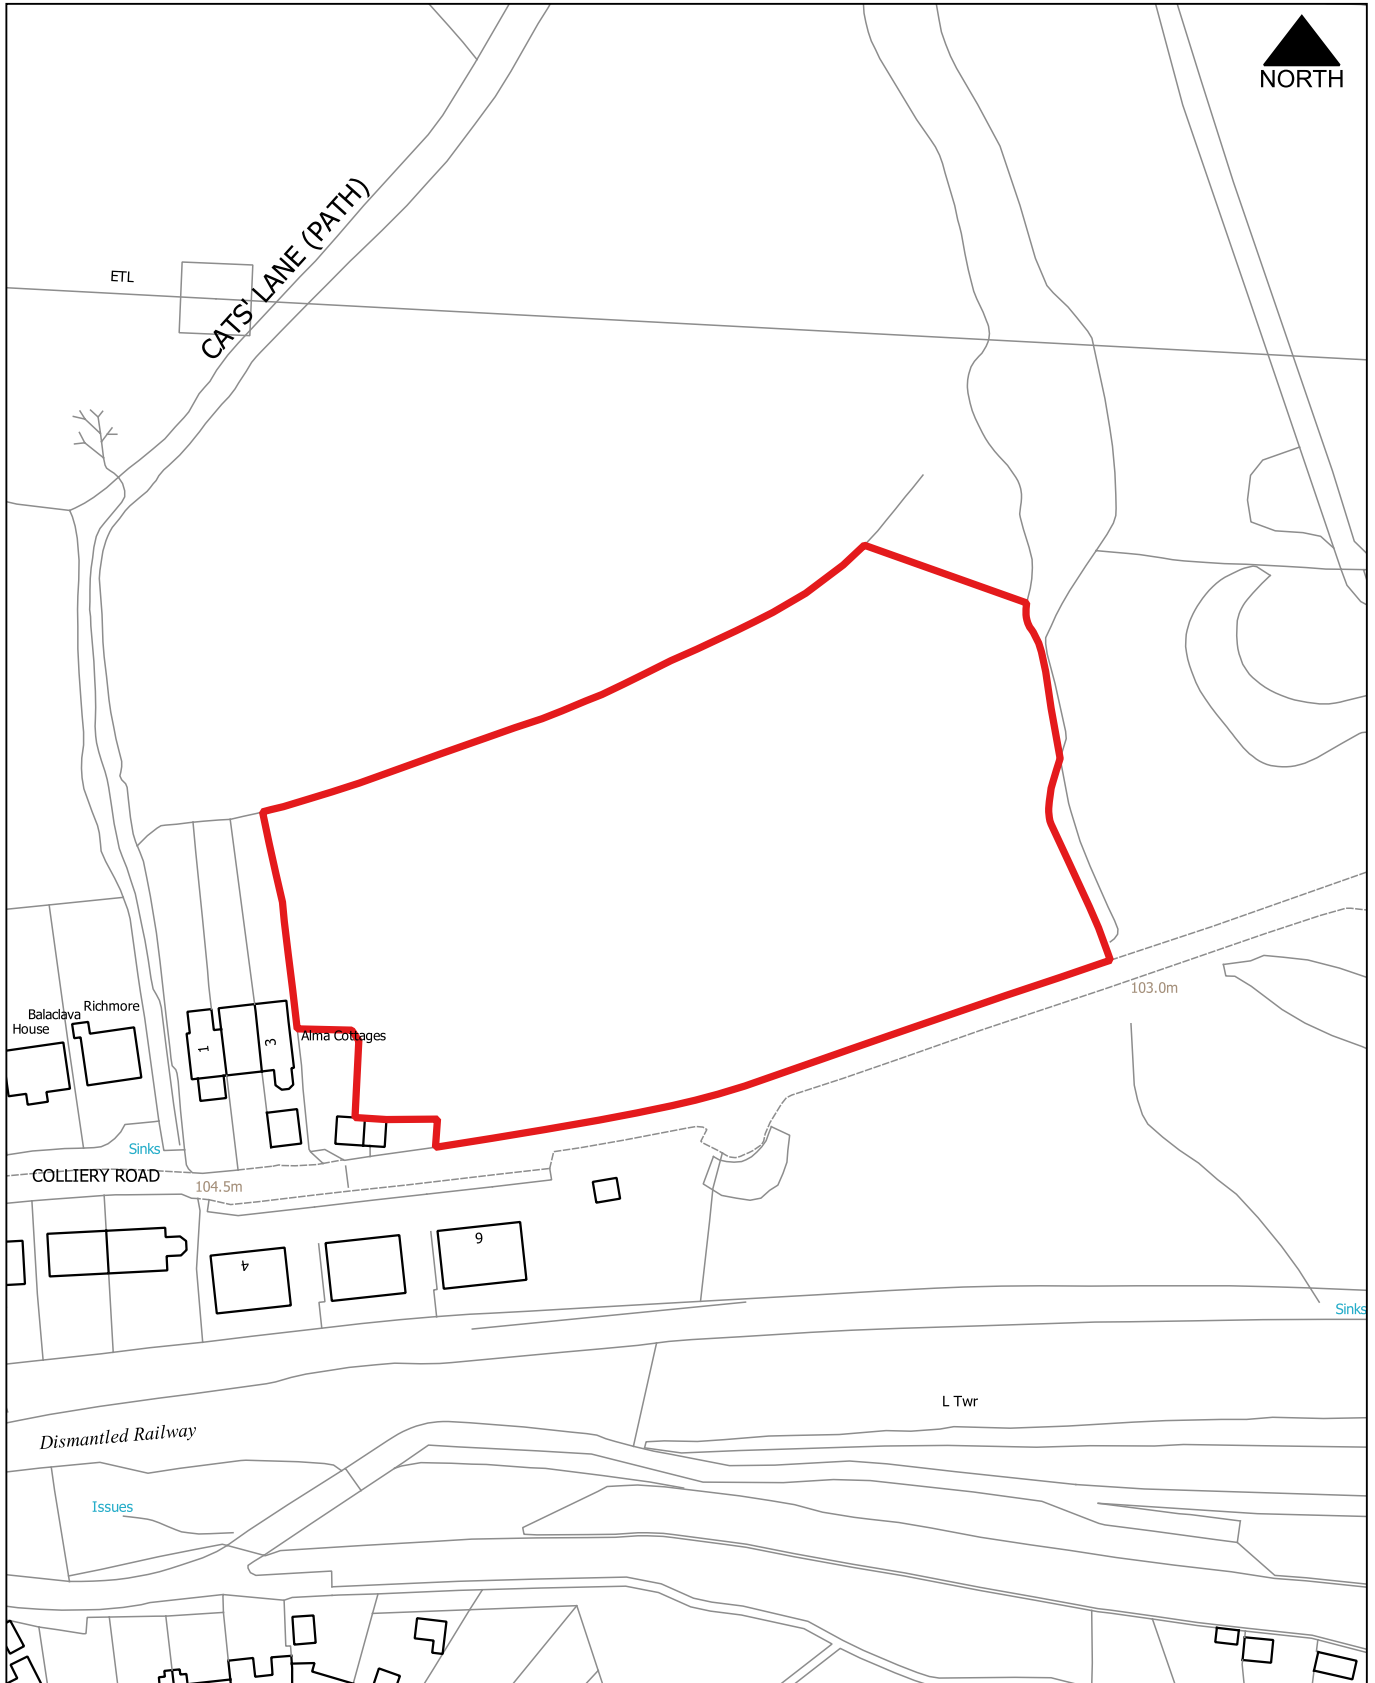

CB105

1:1,250

Land off Colliery Road, Bedwas and Trethomas


Proposed Use: Housing

Site Area: 0.23 Ha

Tir oddi ar Colliery Road, Bedwas a Tretomos

Defnydd Arfaethedig: Tai


Arwynebedd y safle: 0.23 Ha

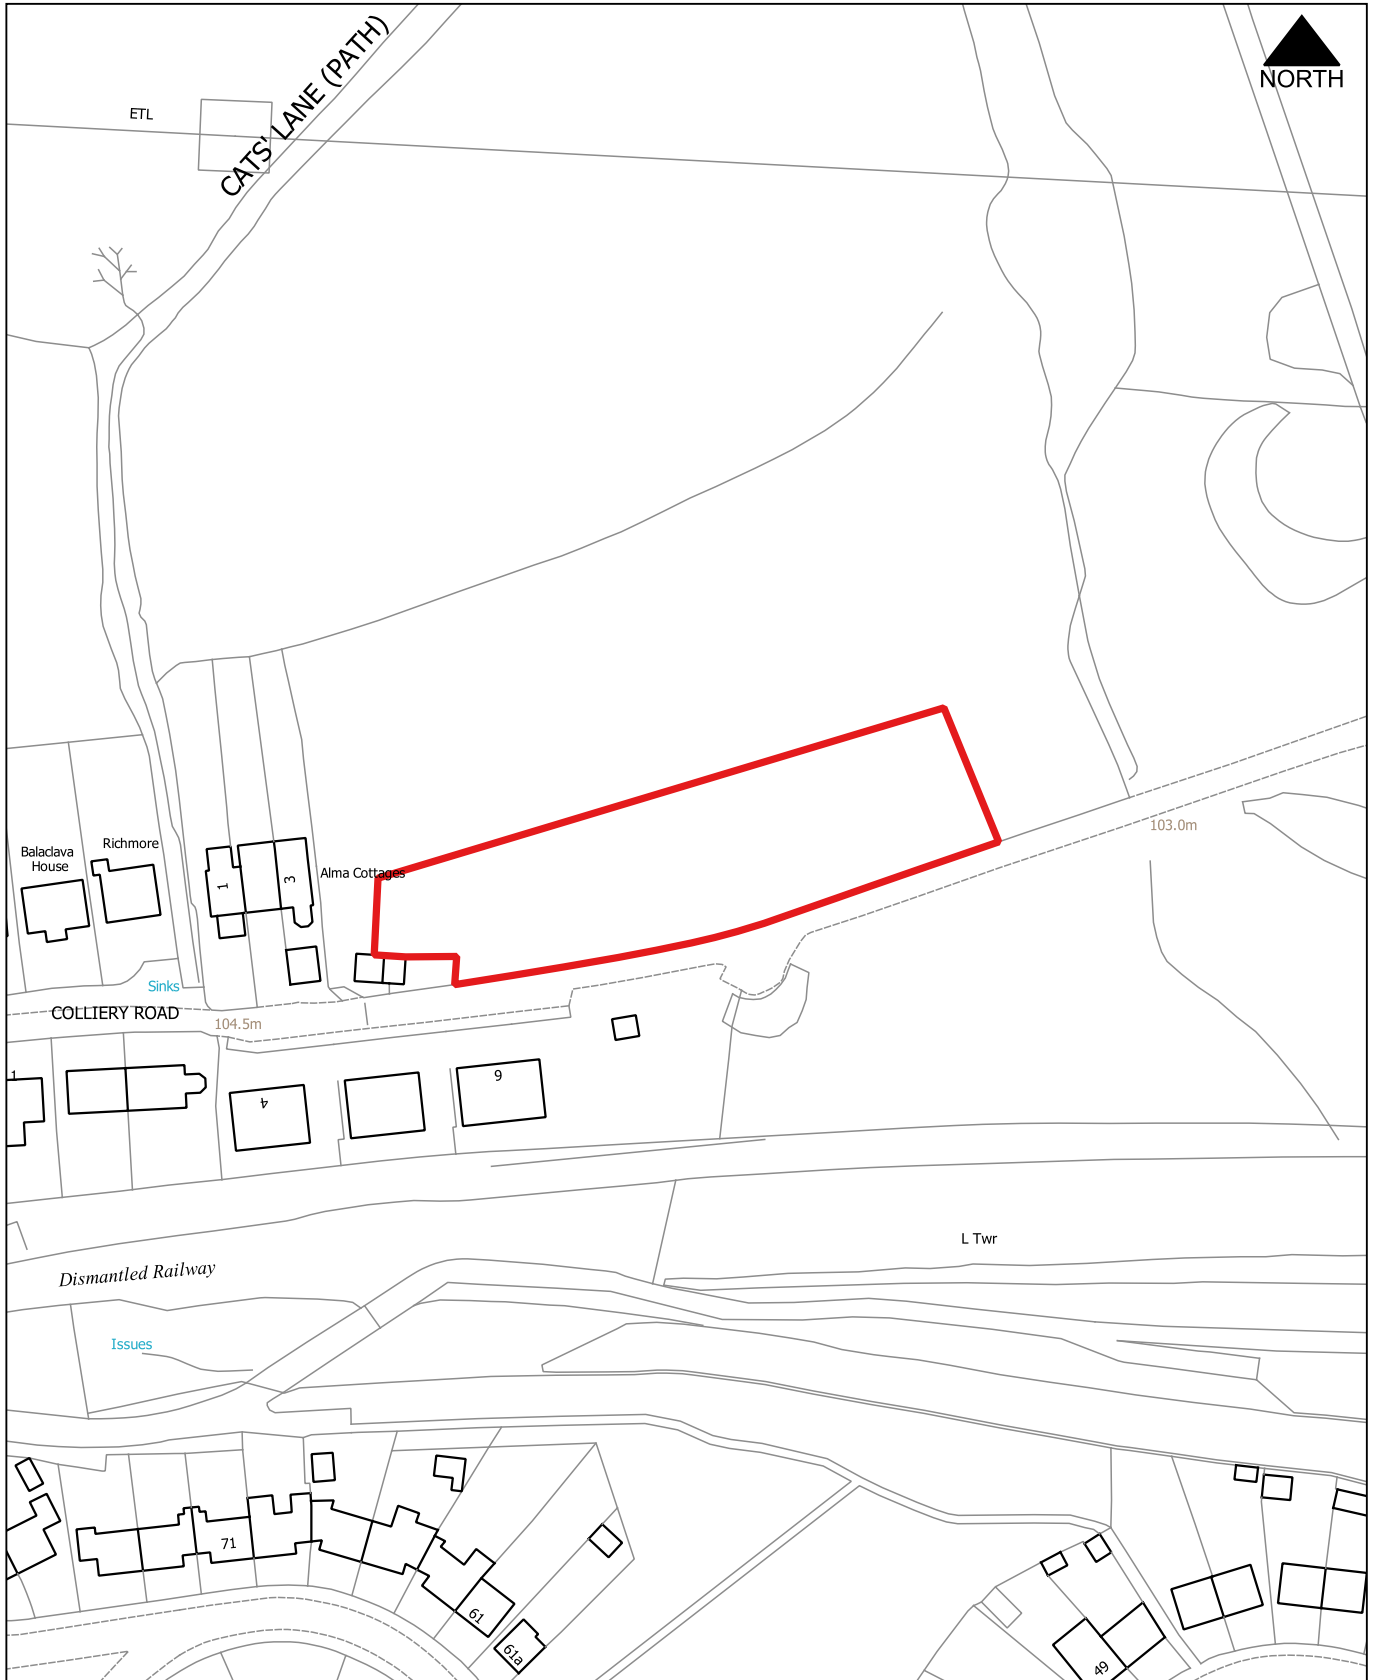

CB106
Land near Van Mansion, Van
Proposed Use: Housing
Site Area: 2.87 Ha

1:2,500

Tir ger Plasty'r Fan, Van
Defnydd Arfaethedig: Tai
Arwynebedd y safle: 2.87 Ha

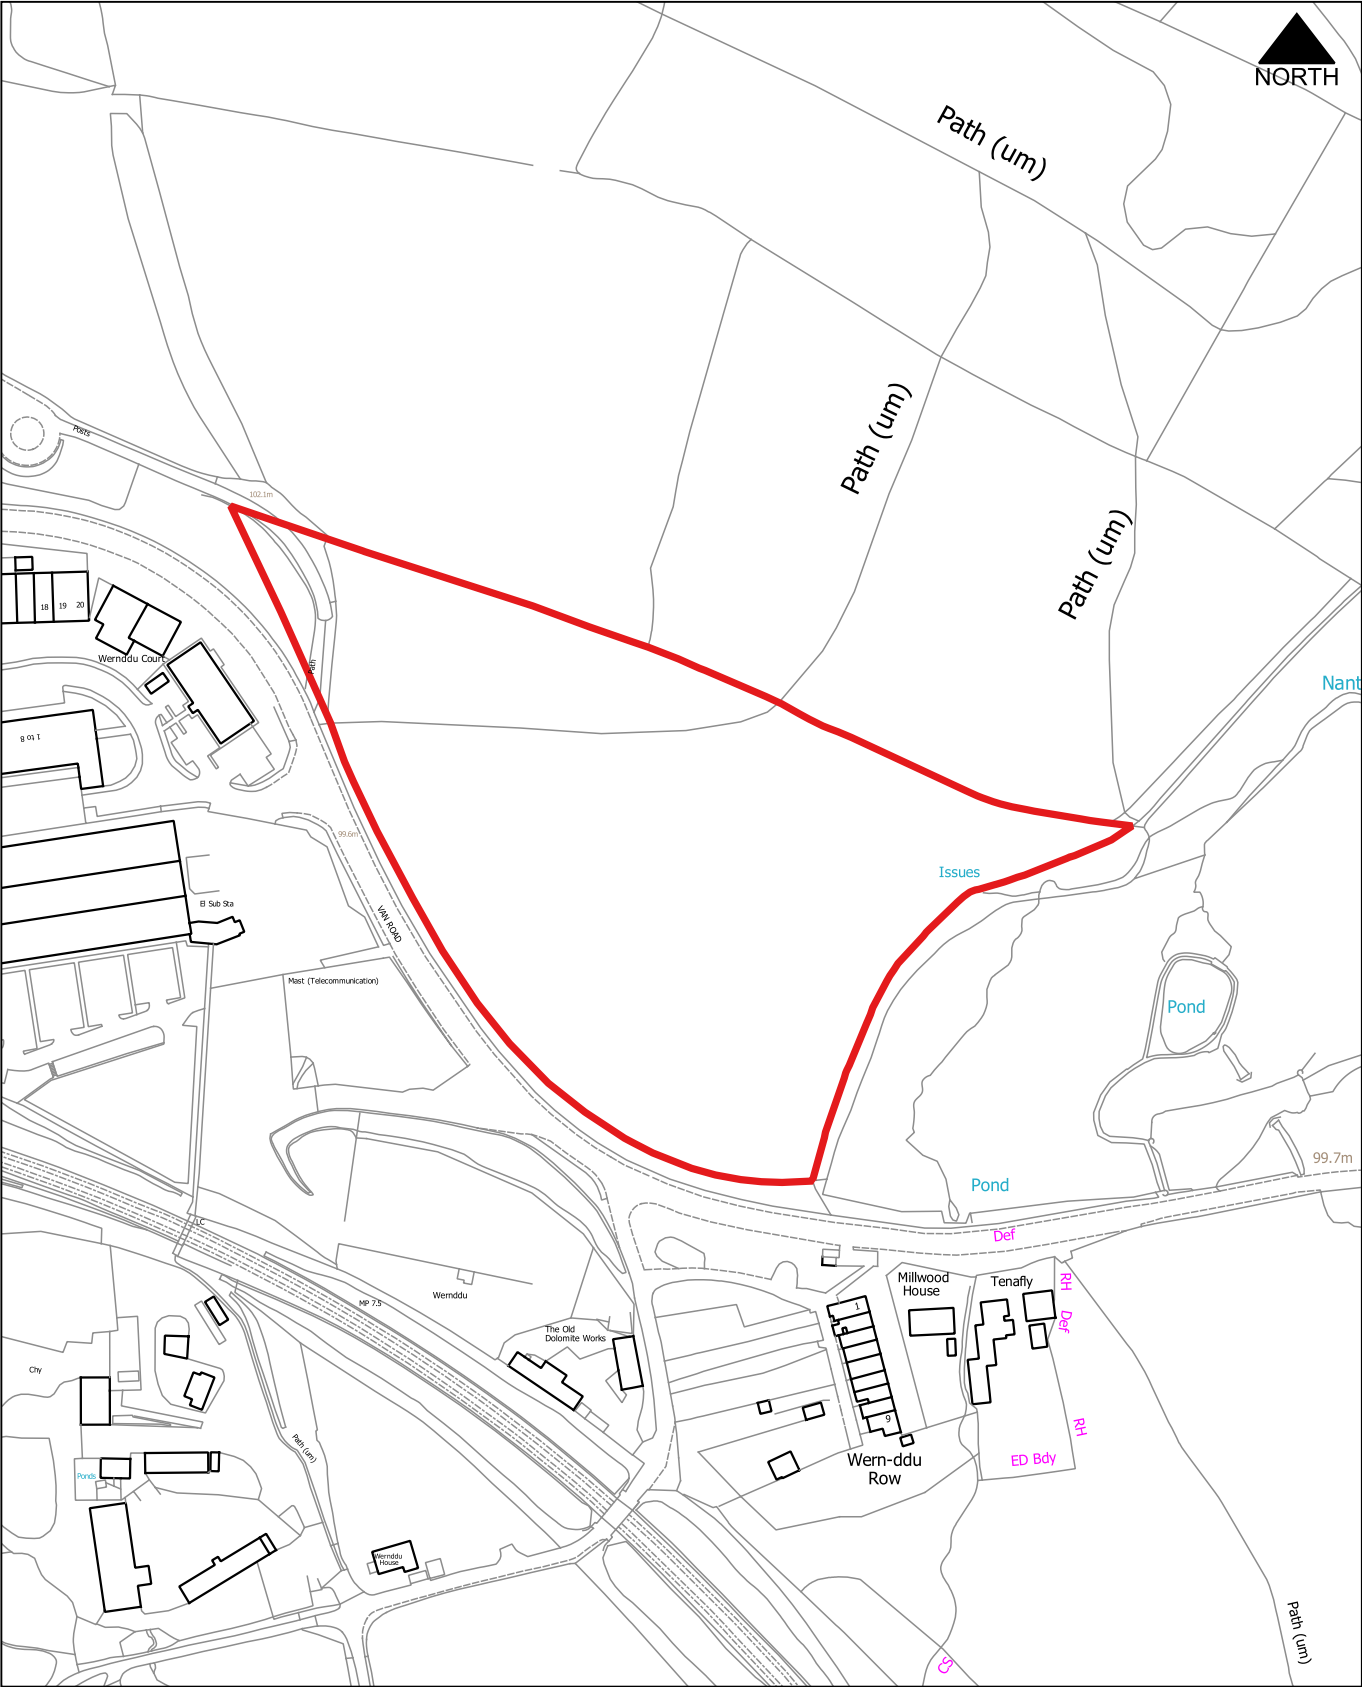

CB201

1:6,000

Land West of Gwaun Gledyr, Caerphilly, Penyrheol


Proposed Use: Housing / Solar

Site Area: 16.58 Ha

Tir i'r gorllewin o Gwaun Gledyr, Caerffili, Pen-yr-heol

Defnydd Arfaethedig: Tai / Fferm Solar

Arwynebedd y safle: 16.58 Ha

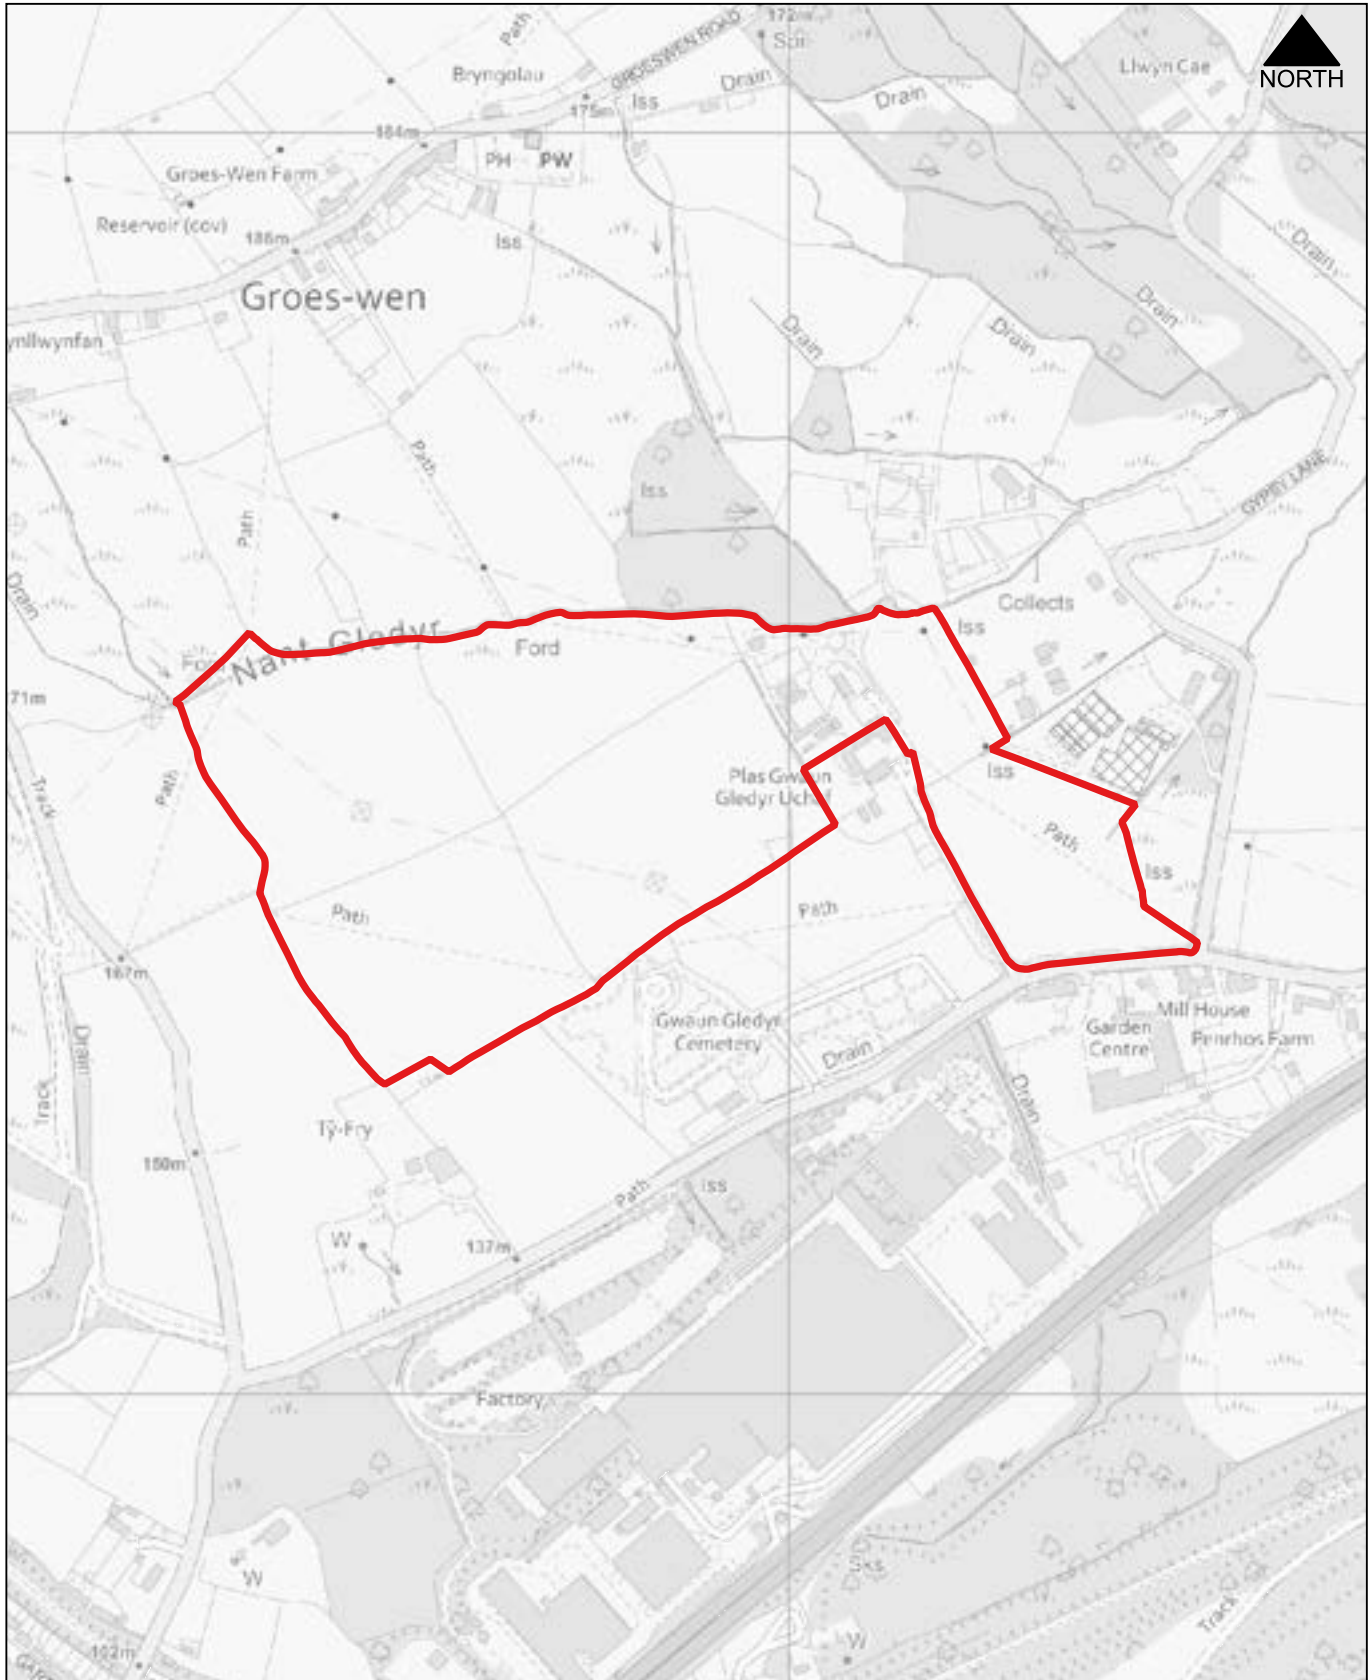

CB202

1:1,000

Ty Draw, Machen, Machen and Rudry


Proposed Use: Housing

Site Area: 0.31 Ha

Tŷ Draw, Machen, Machen a Rudry

Defnydd Arfaethedig: Tai

Arwynebedd y safle: 0.31 Ha

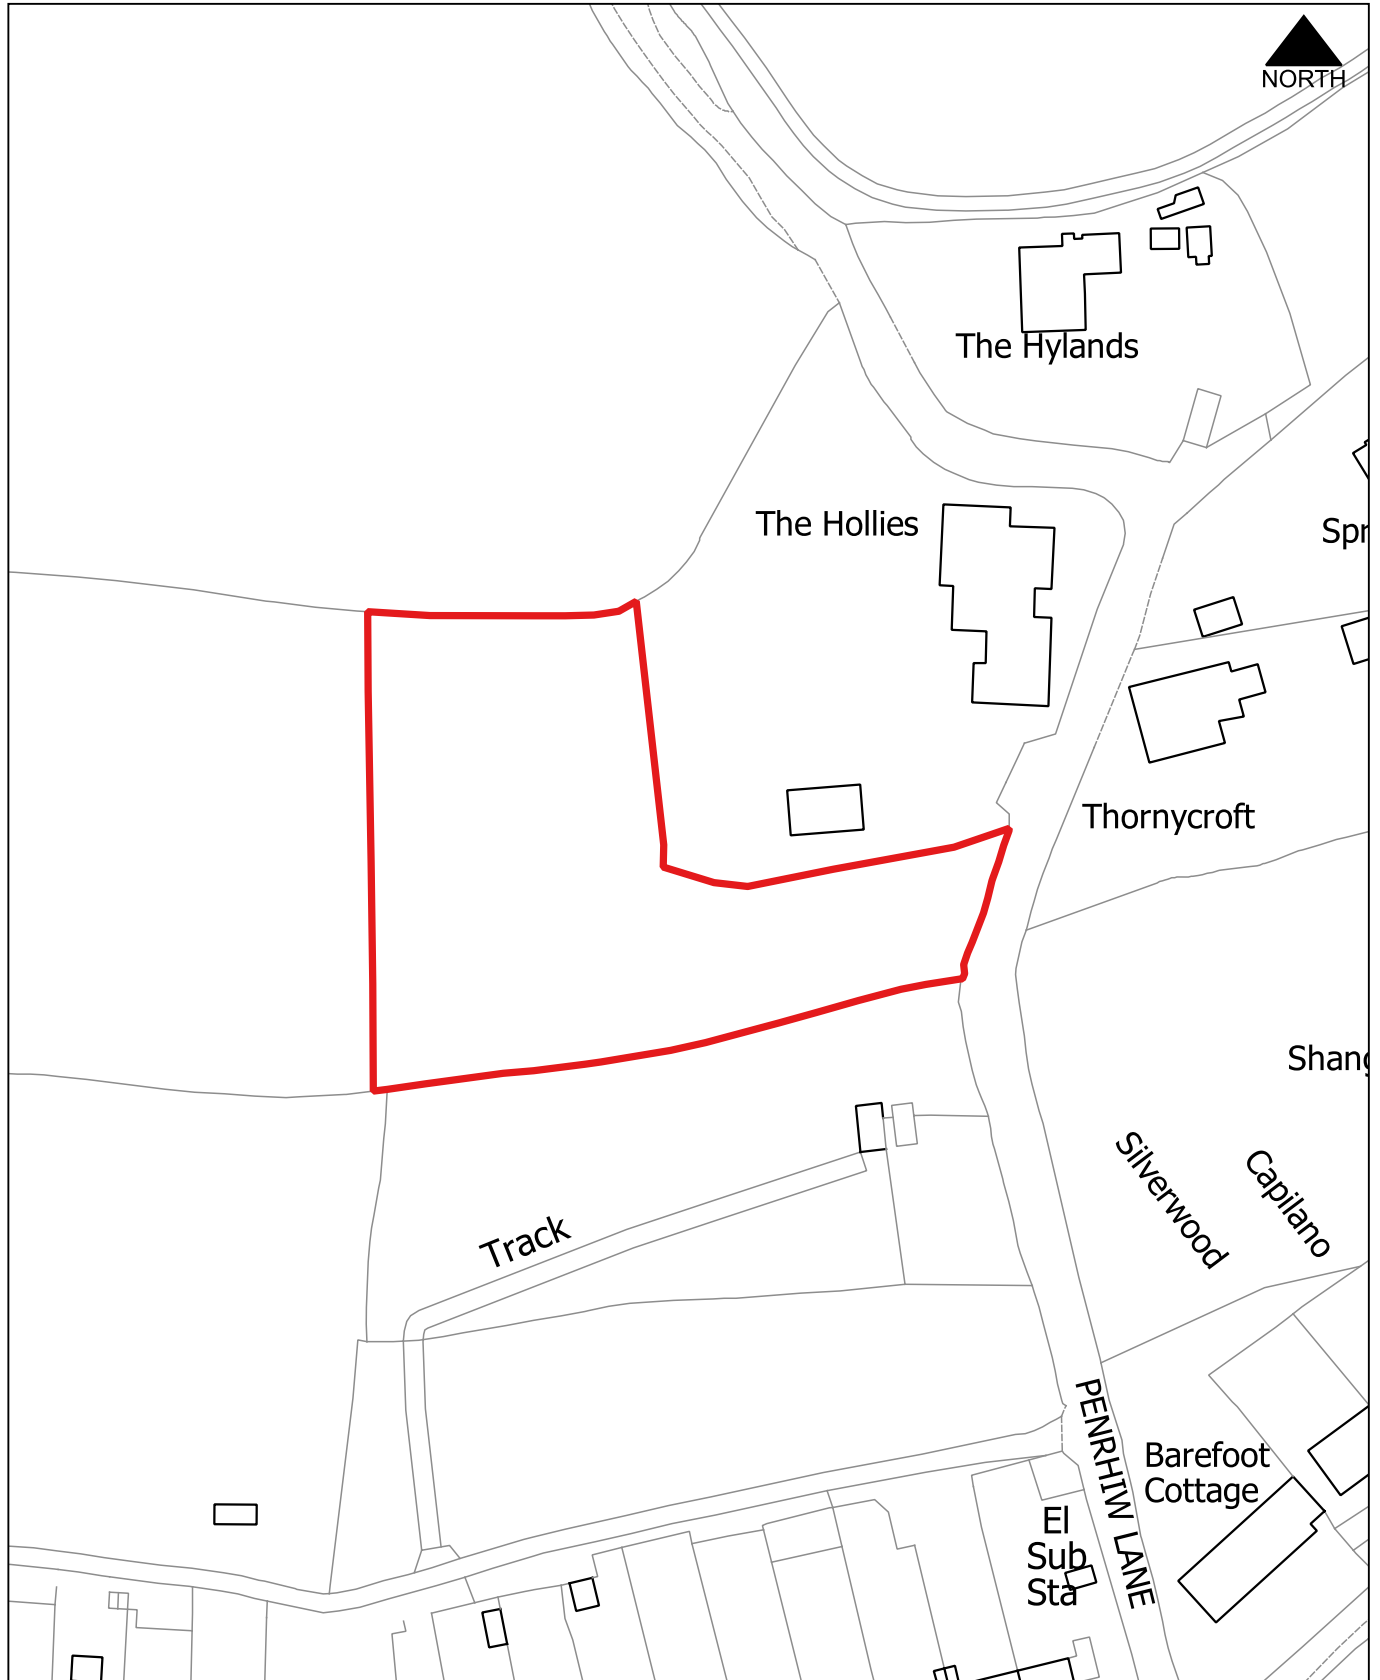

CB203

1:1,000

Ysgubor Stables, Machen, Machen and Rudry


Proposed Use: Tourism / Leisure

Site Area: 0.71 Ha

Ysgubor Fach Stables, Machen, Machen a Rudry

Defnydd Arfaethedig: Twristiaeth / Hamdden

Arwynebedd y safle: 0.71 Ha

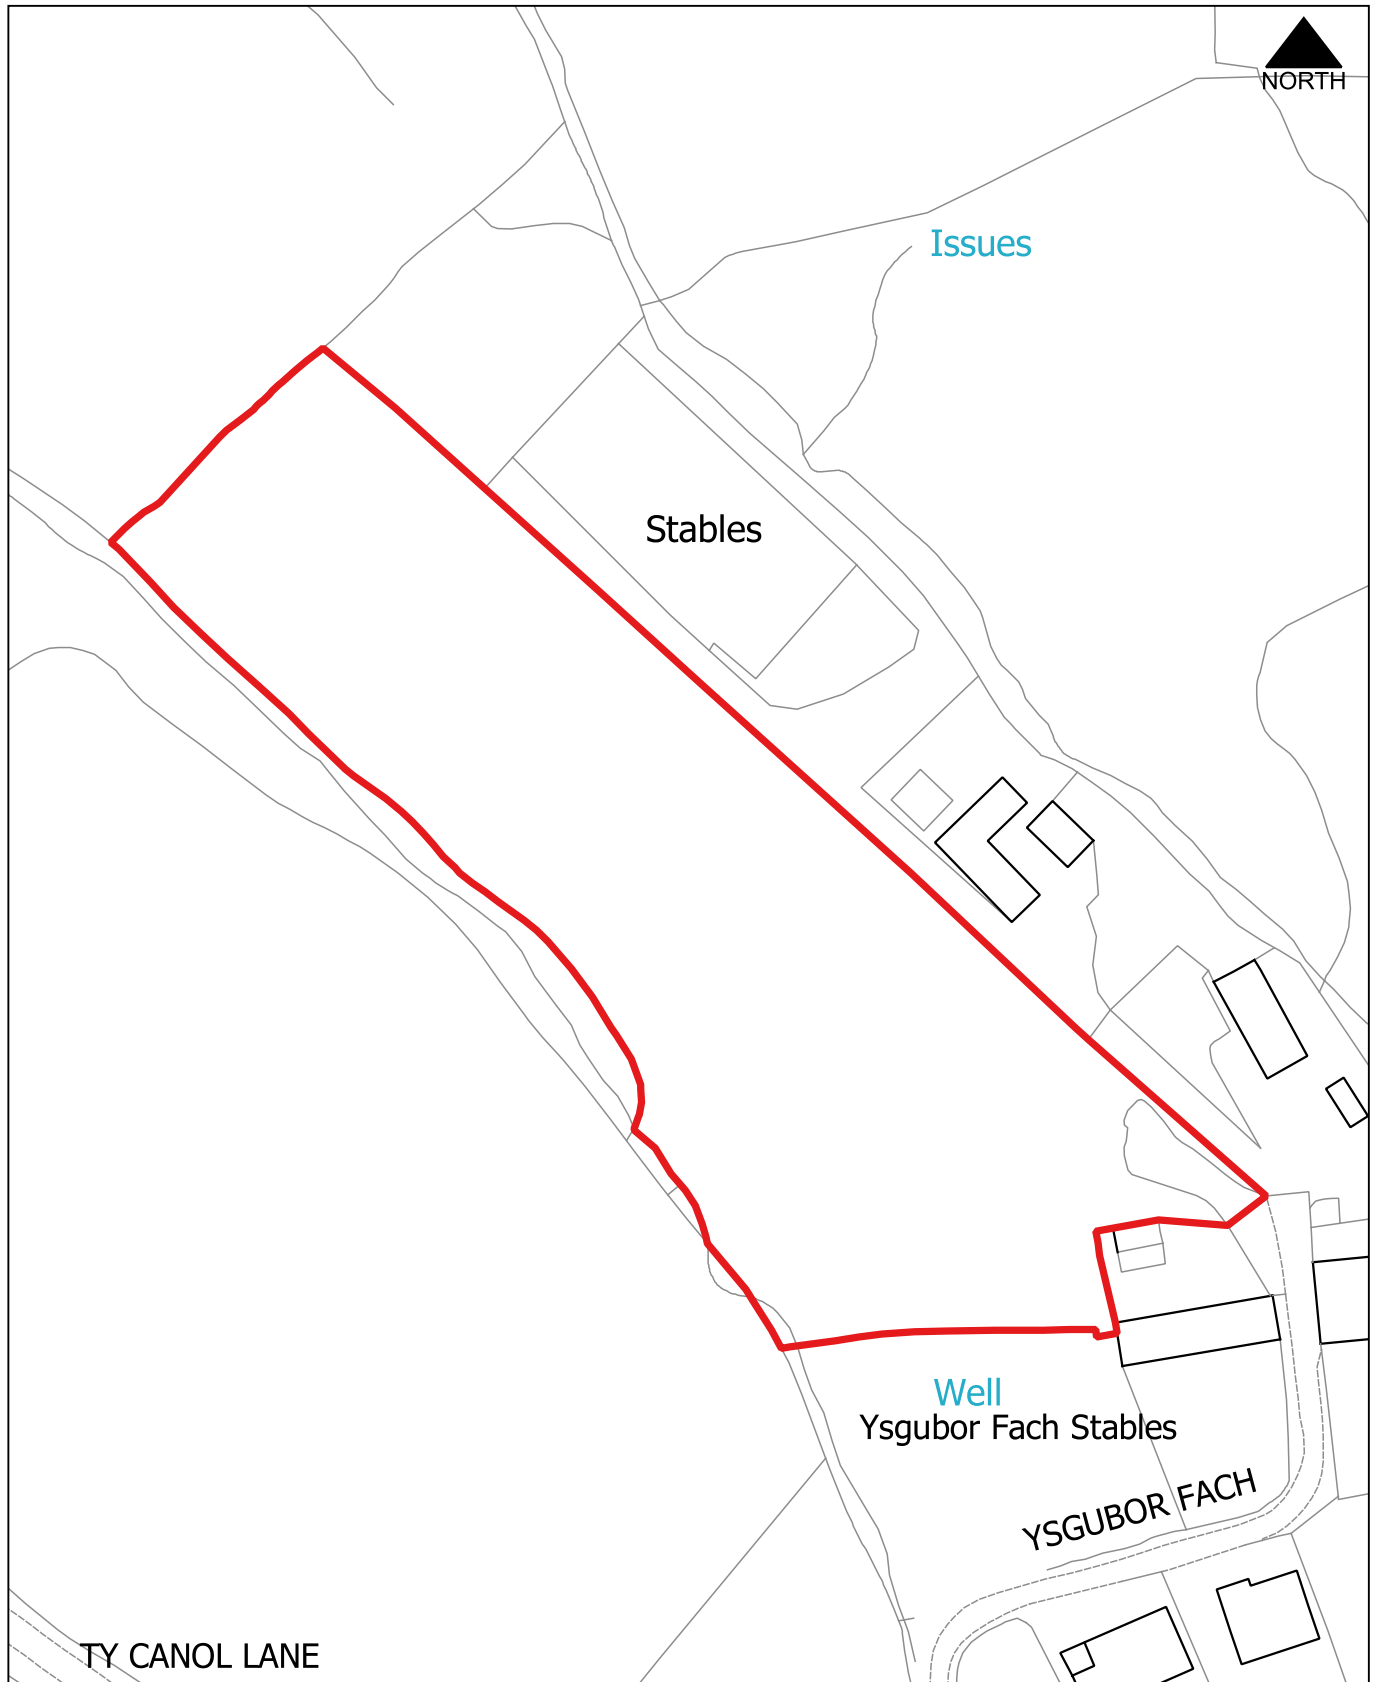

CB204

1:3,000

Gwaun Gledyr, Caerphilly, Penyrheol


Proposed Use: Housing / Care home

Site Area: 8.94 Ha

Gwaun Gledyr, Caerffili, Pen-yr-heol

Defnydd Arfaethedig: Tai / Cartref Gofal

Arwynebedd y safle: 8.94 Ha

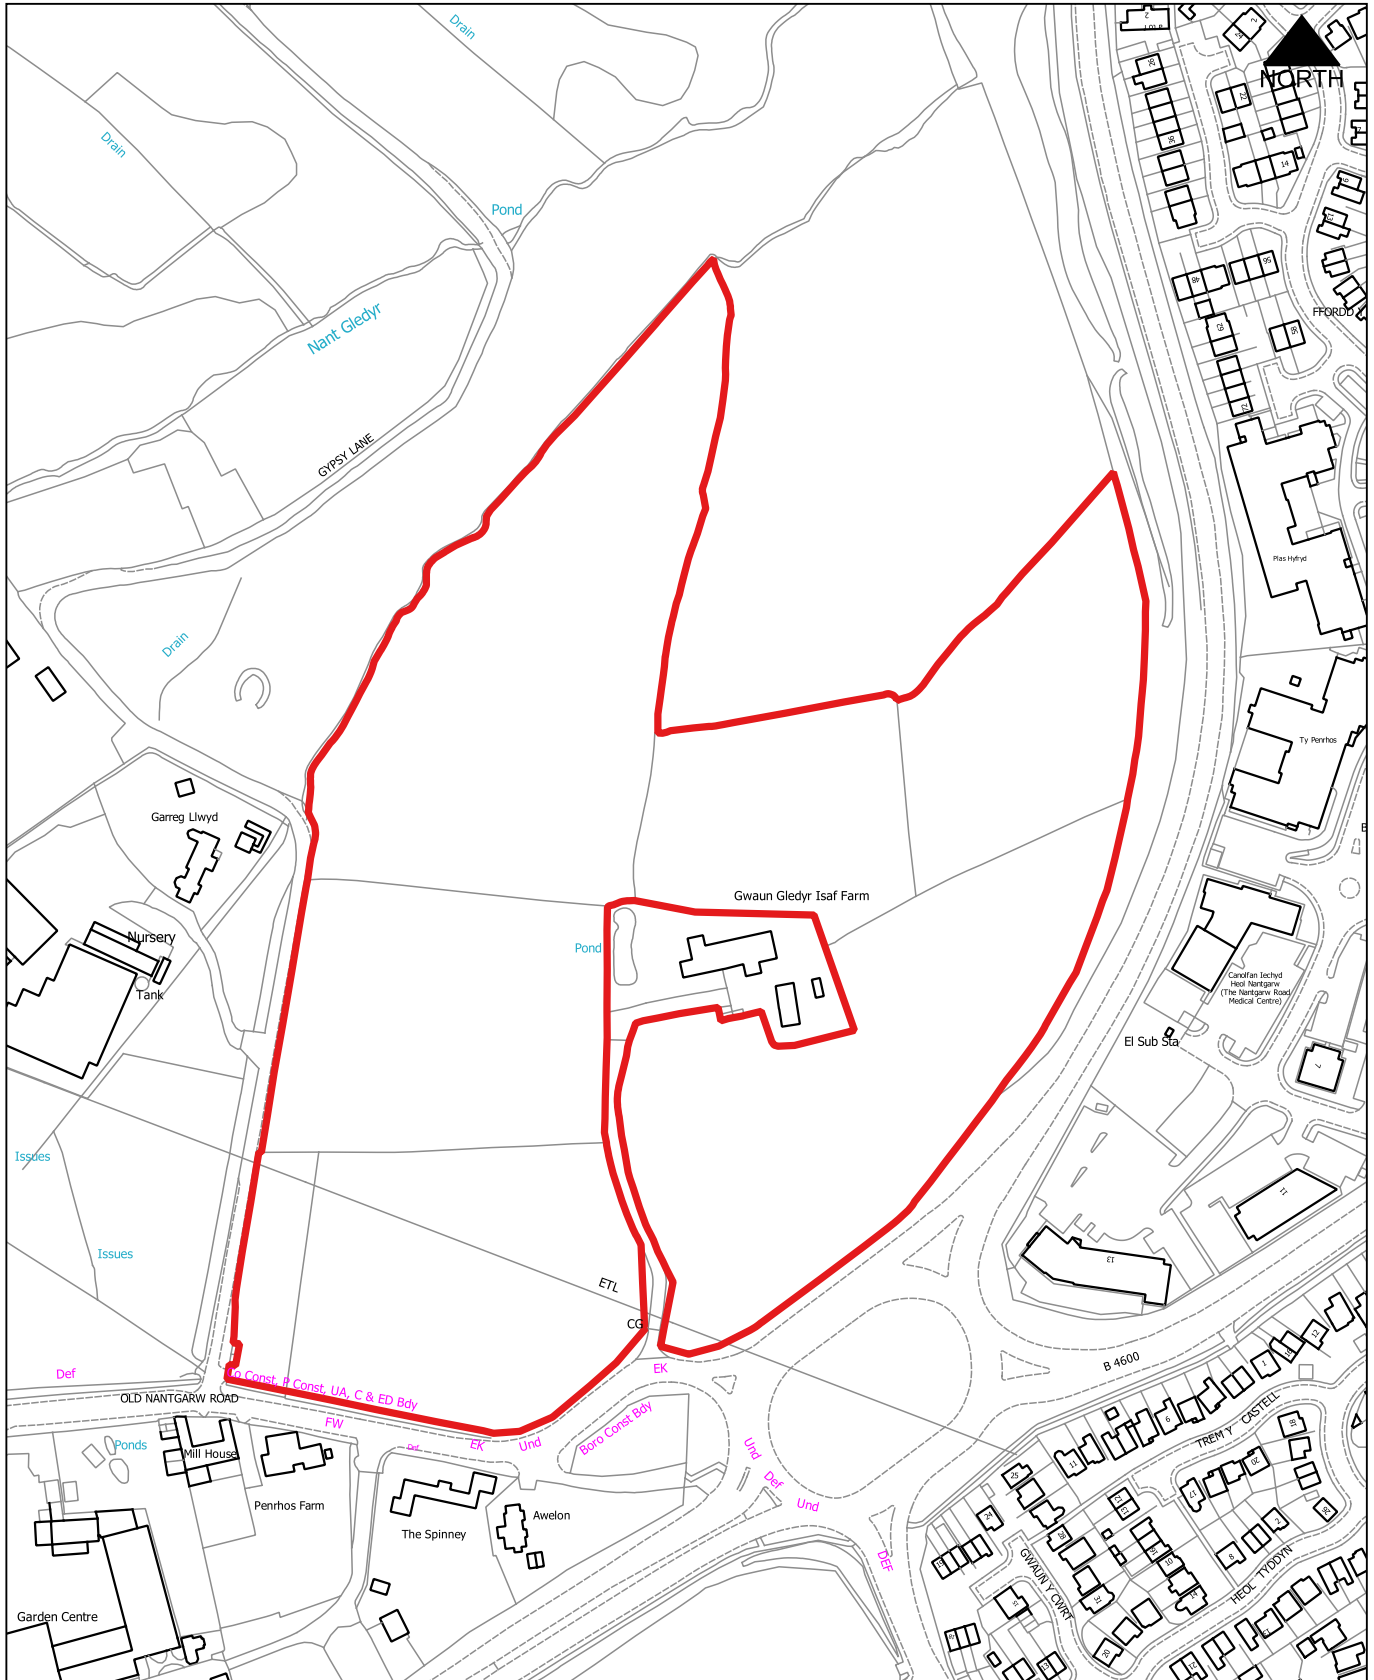

CB205

Land at Alexander Court, Caerphilly, Van

Proposed Use: Housing


Site Area: 0.14 Ha

1:1,000

Tir yn Alexander Court, Caerffili, Van

Defnydd Arfaethedig: Tai

Arwynebedd y safle: 0.14 Ha

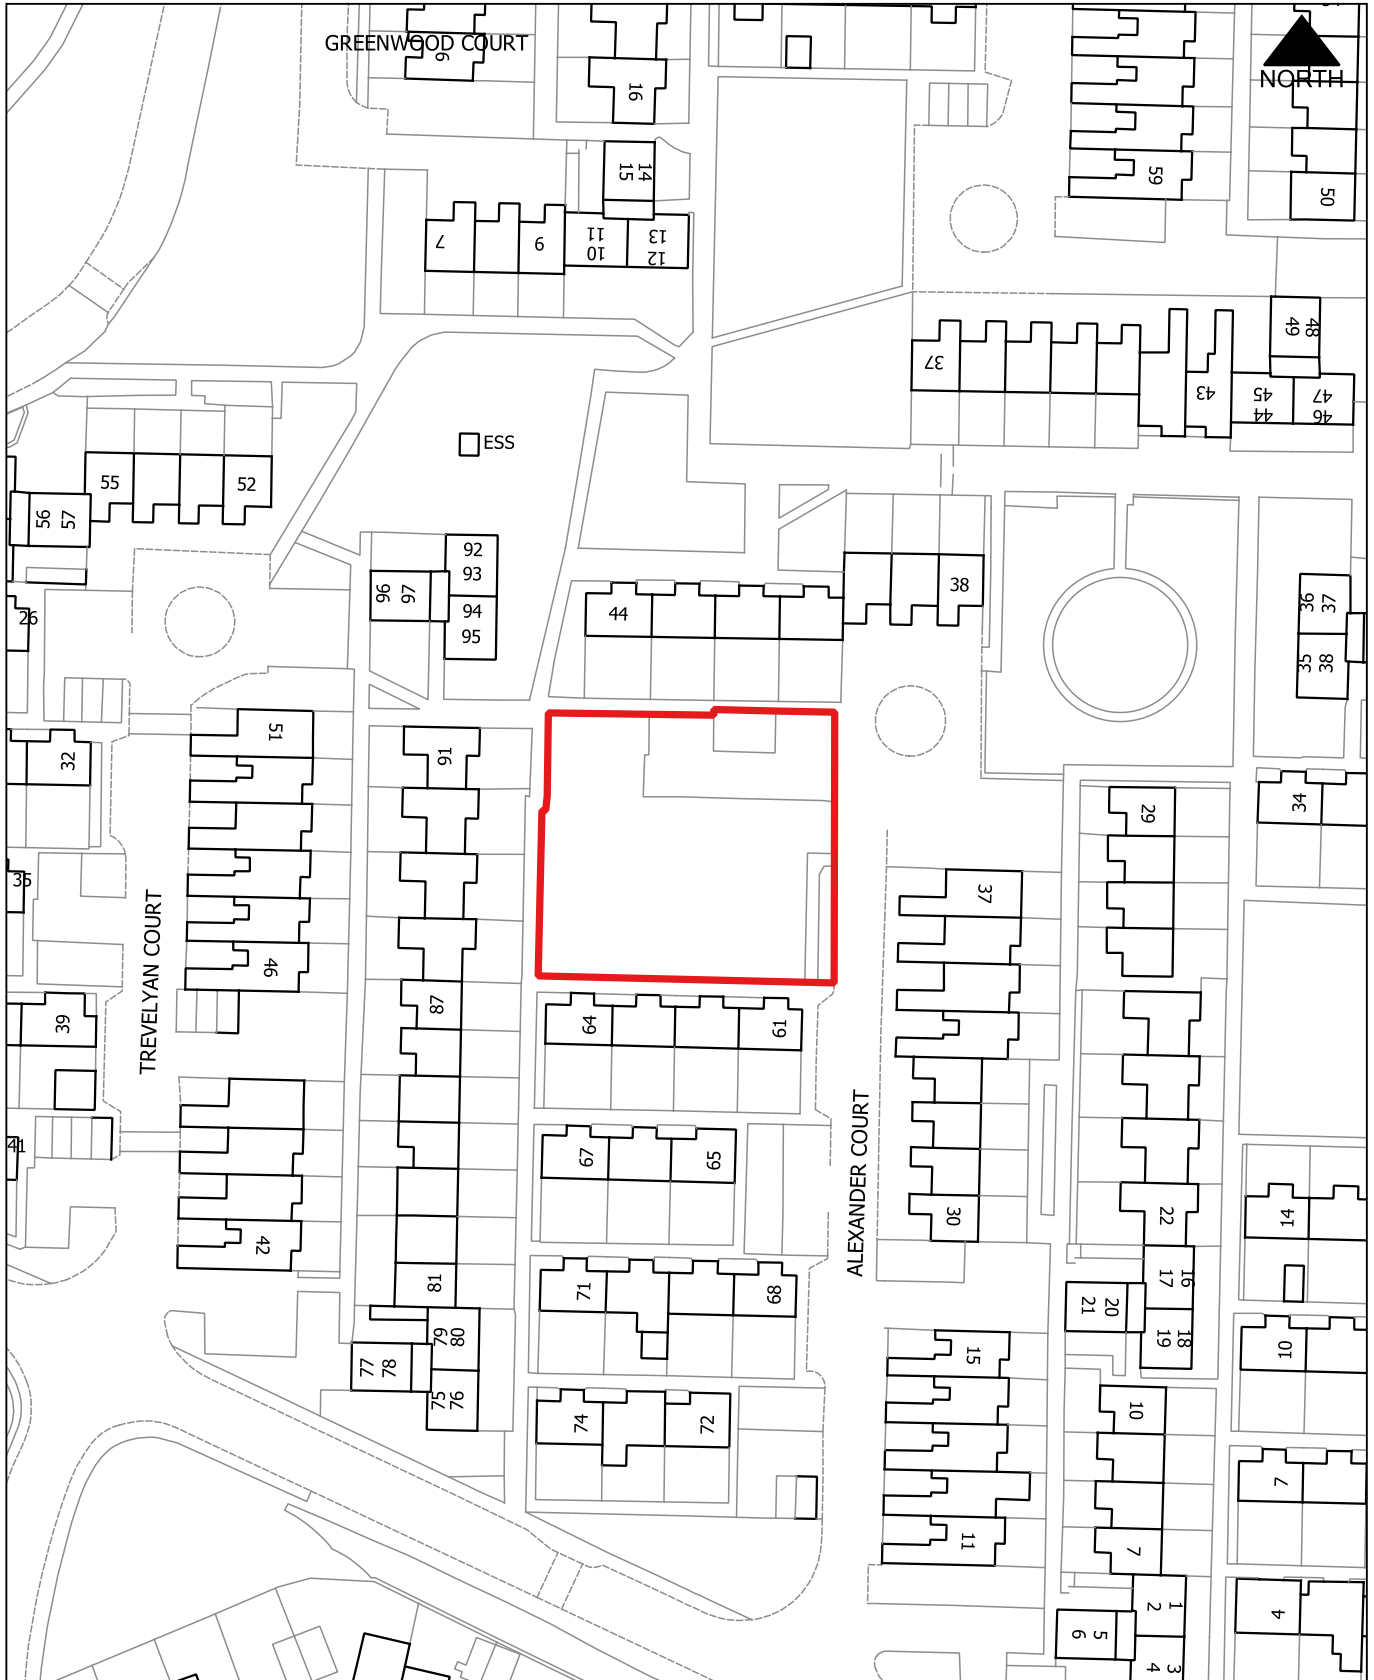

CB206

Land at Attlee Court, Caerphilly, Van

Proposed Use: Housing

Site Area: 0.16 Ha

1:1,000

Tir yn Attlee Court, Caerffili, Van

Defnydd Arfaethedig: Tai

Arwynebedd y safle: 0.16 Ha



CB207

1:1,000

Land at Buxton Court, Caerphilly, Van


Proposed Use: Housing

Site Area: 0.12 Ha

Tir yn Cwrt Buxton, Caerffili, Van

Defnydd Arfaethedig: Tai

Arwynebedd y safle: 0.12 Ha

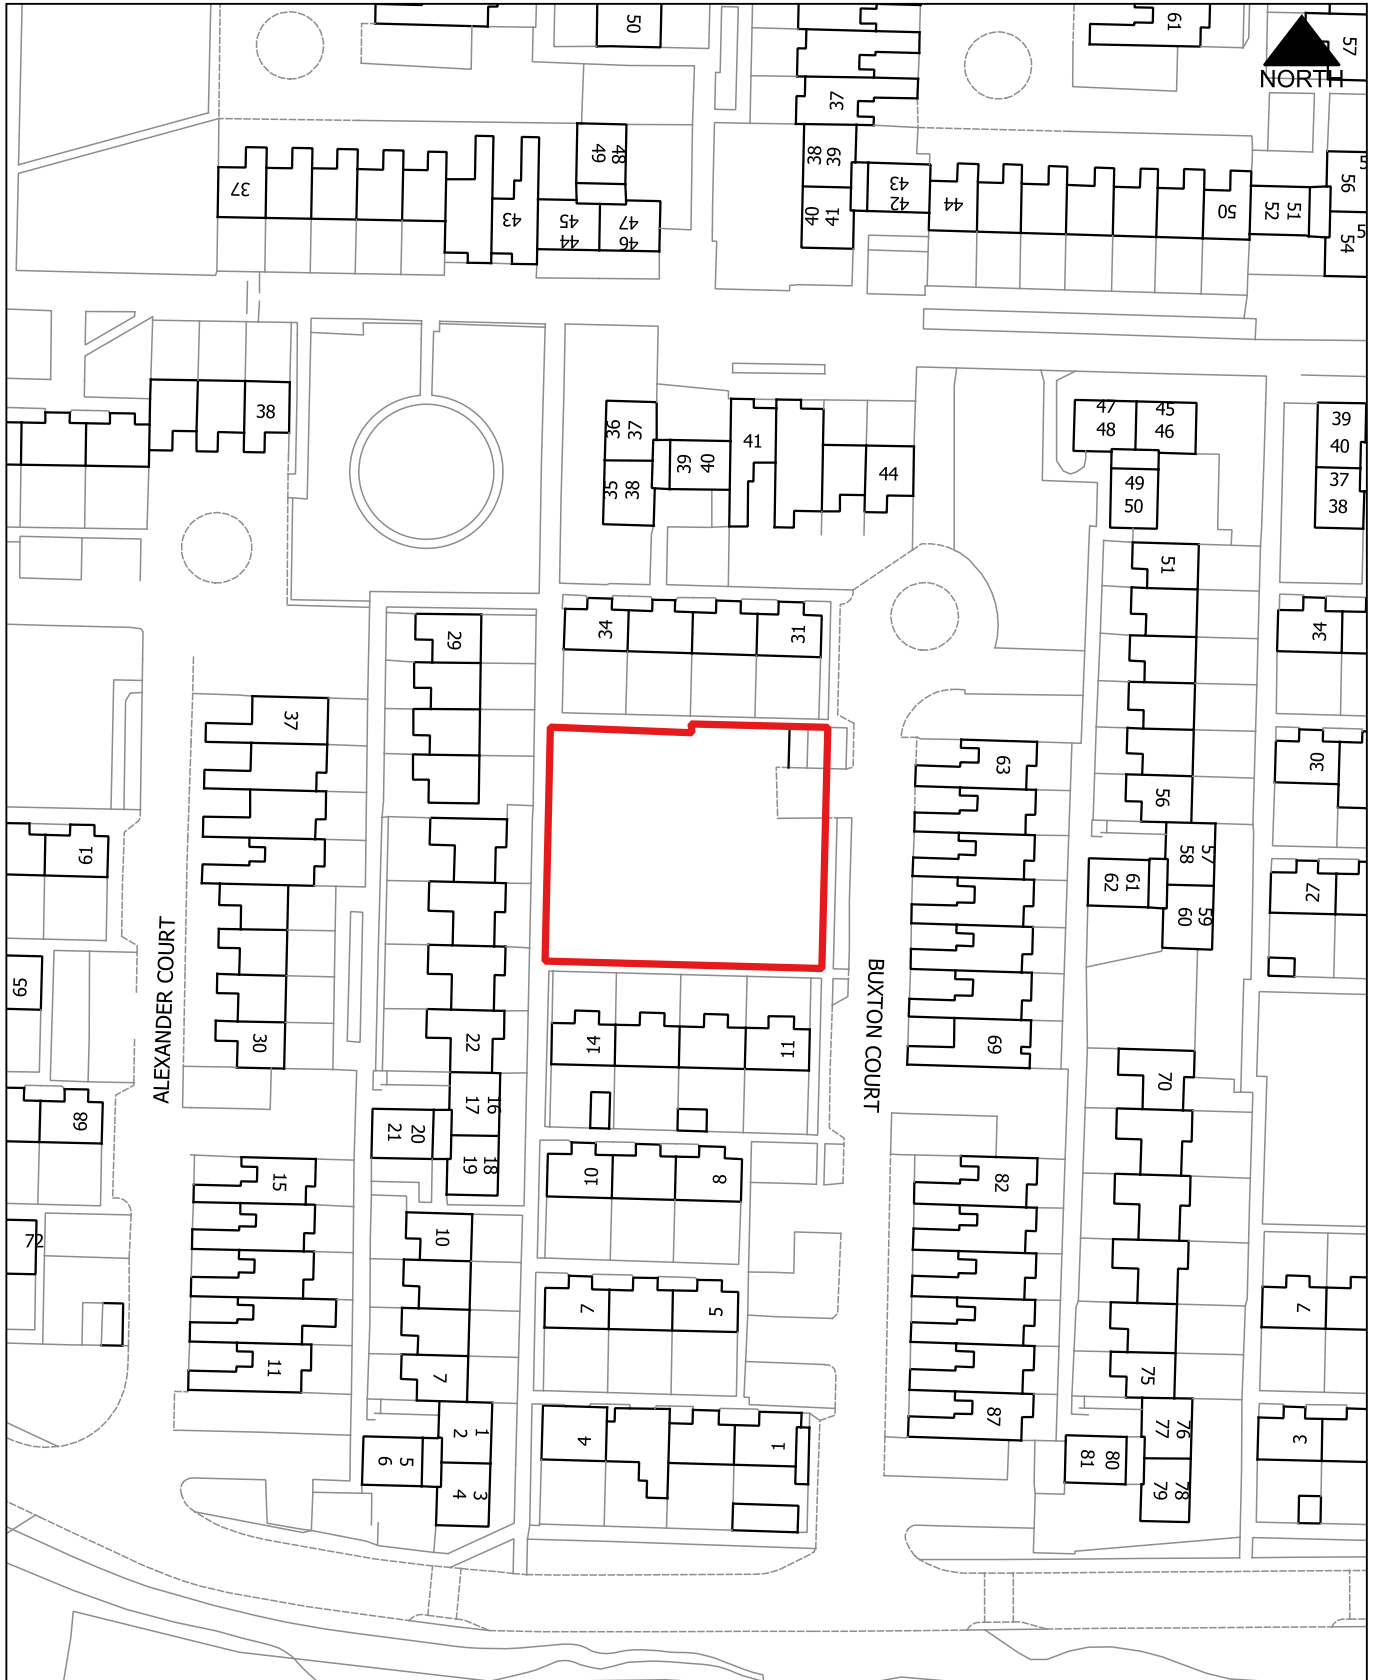

CB208

1:1,000

Land at Haldane Court, Caerphilly, Van


Proposed Use: Housing

Site Area: 0.46 Ha

Tir yn Haldane Court, Caerffili, Van

Defnydd Arfaethedig: Tai

Arwynebedd y safle: 0.46 Ha

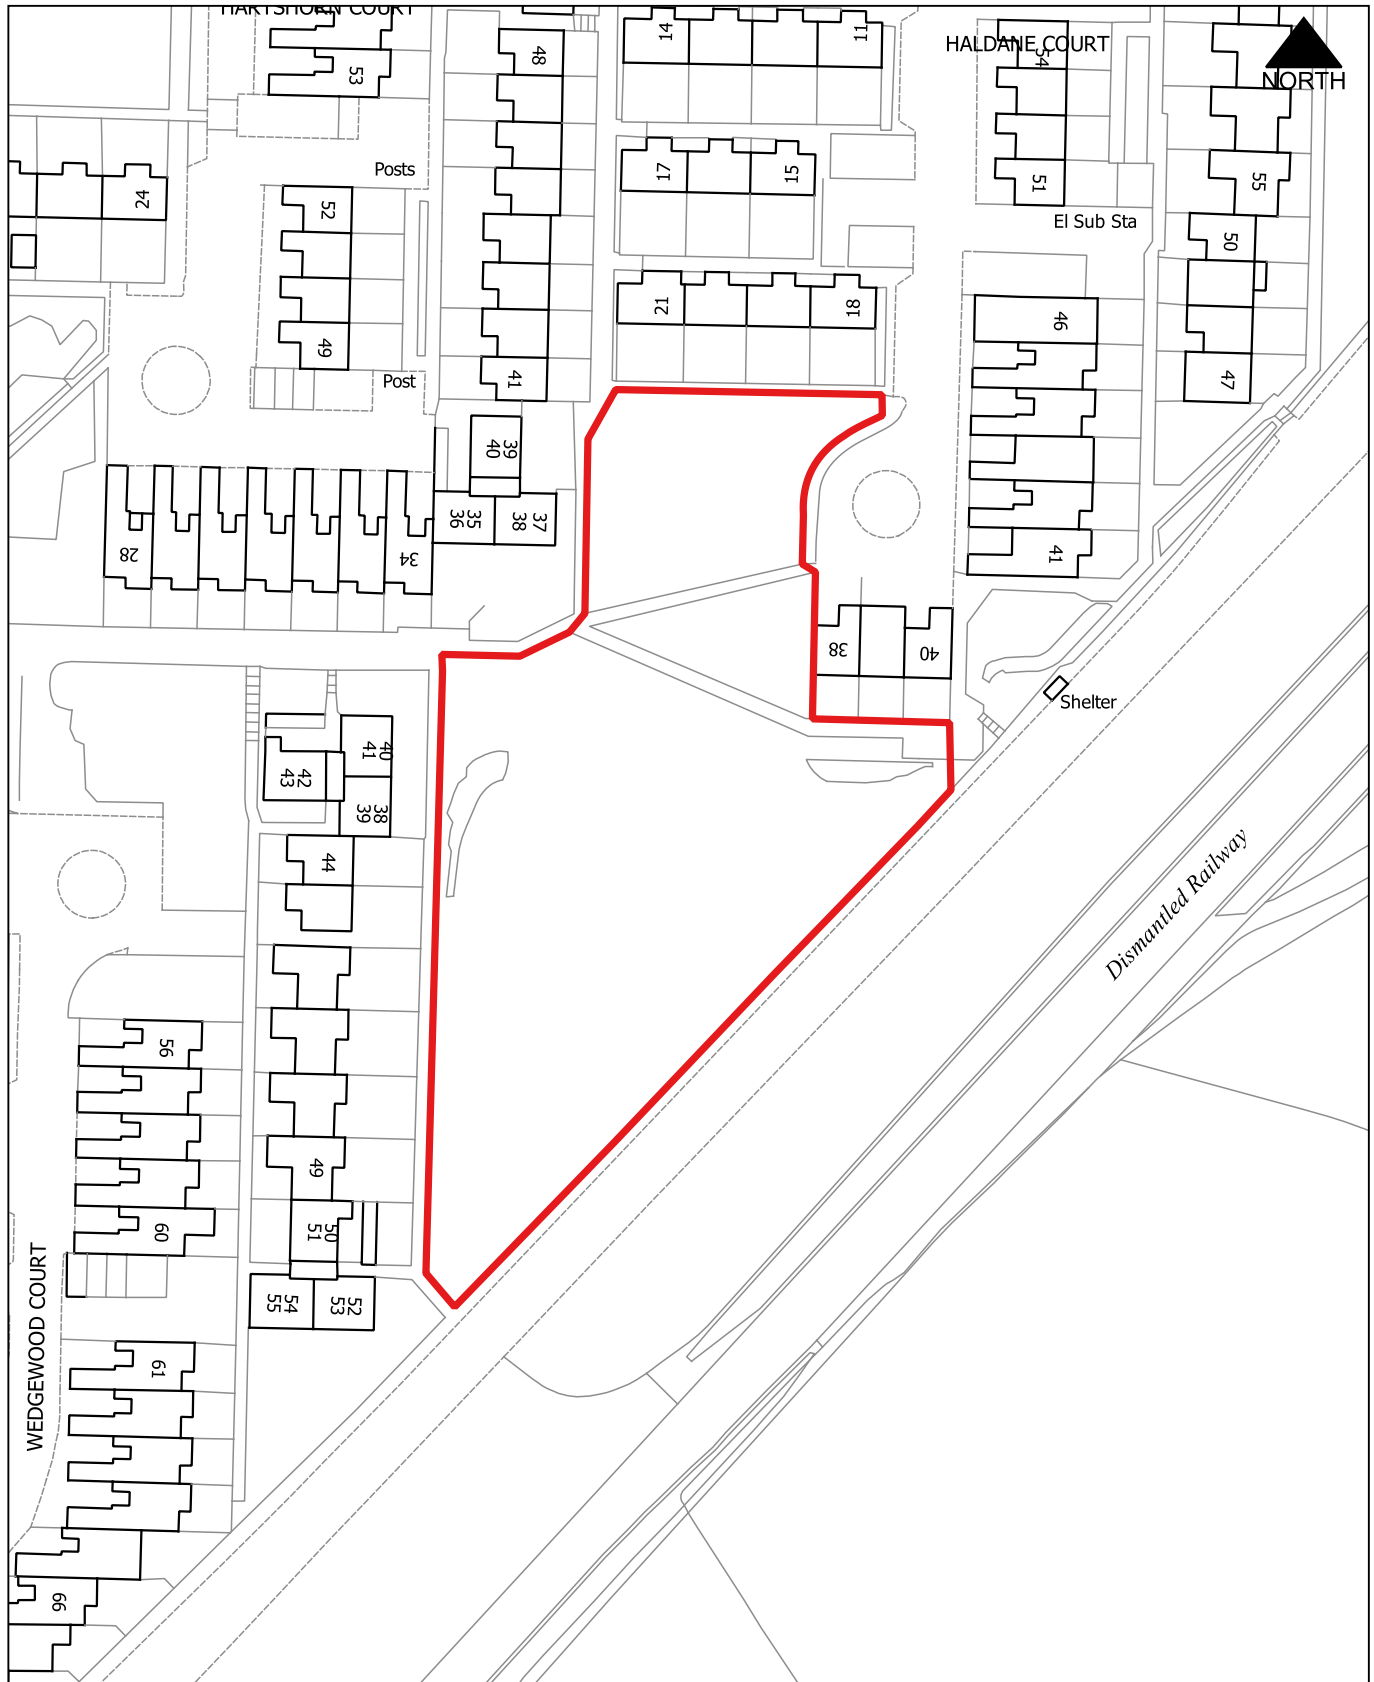

CB209

1:1,000

Land at Hartshorn Court, Caerphilly, Van

Proposed Use: Housing

Site Area: 0.1 Ha

Tir yn Hartshorn Court, Caerffili, Van

Defnydd Arfaethedig: Tai

Arwynebedd y safle: 0.1 Ha



CB210

1:1,000

Land at Wedgewood Court, Caerphilly, Van


Proposed Use: Housing

Site Area: 0.25 Ha

Tir yn Wedgewood Court, Caerffili, Van

Defnydd Arfaethedig: Tai

Arwynebedd y safle: 0.25 Ha

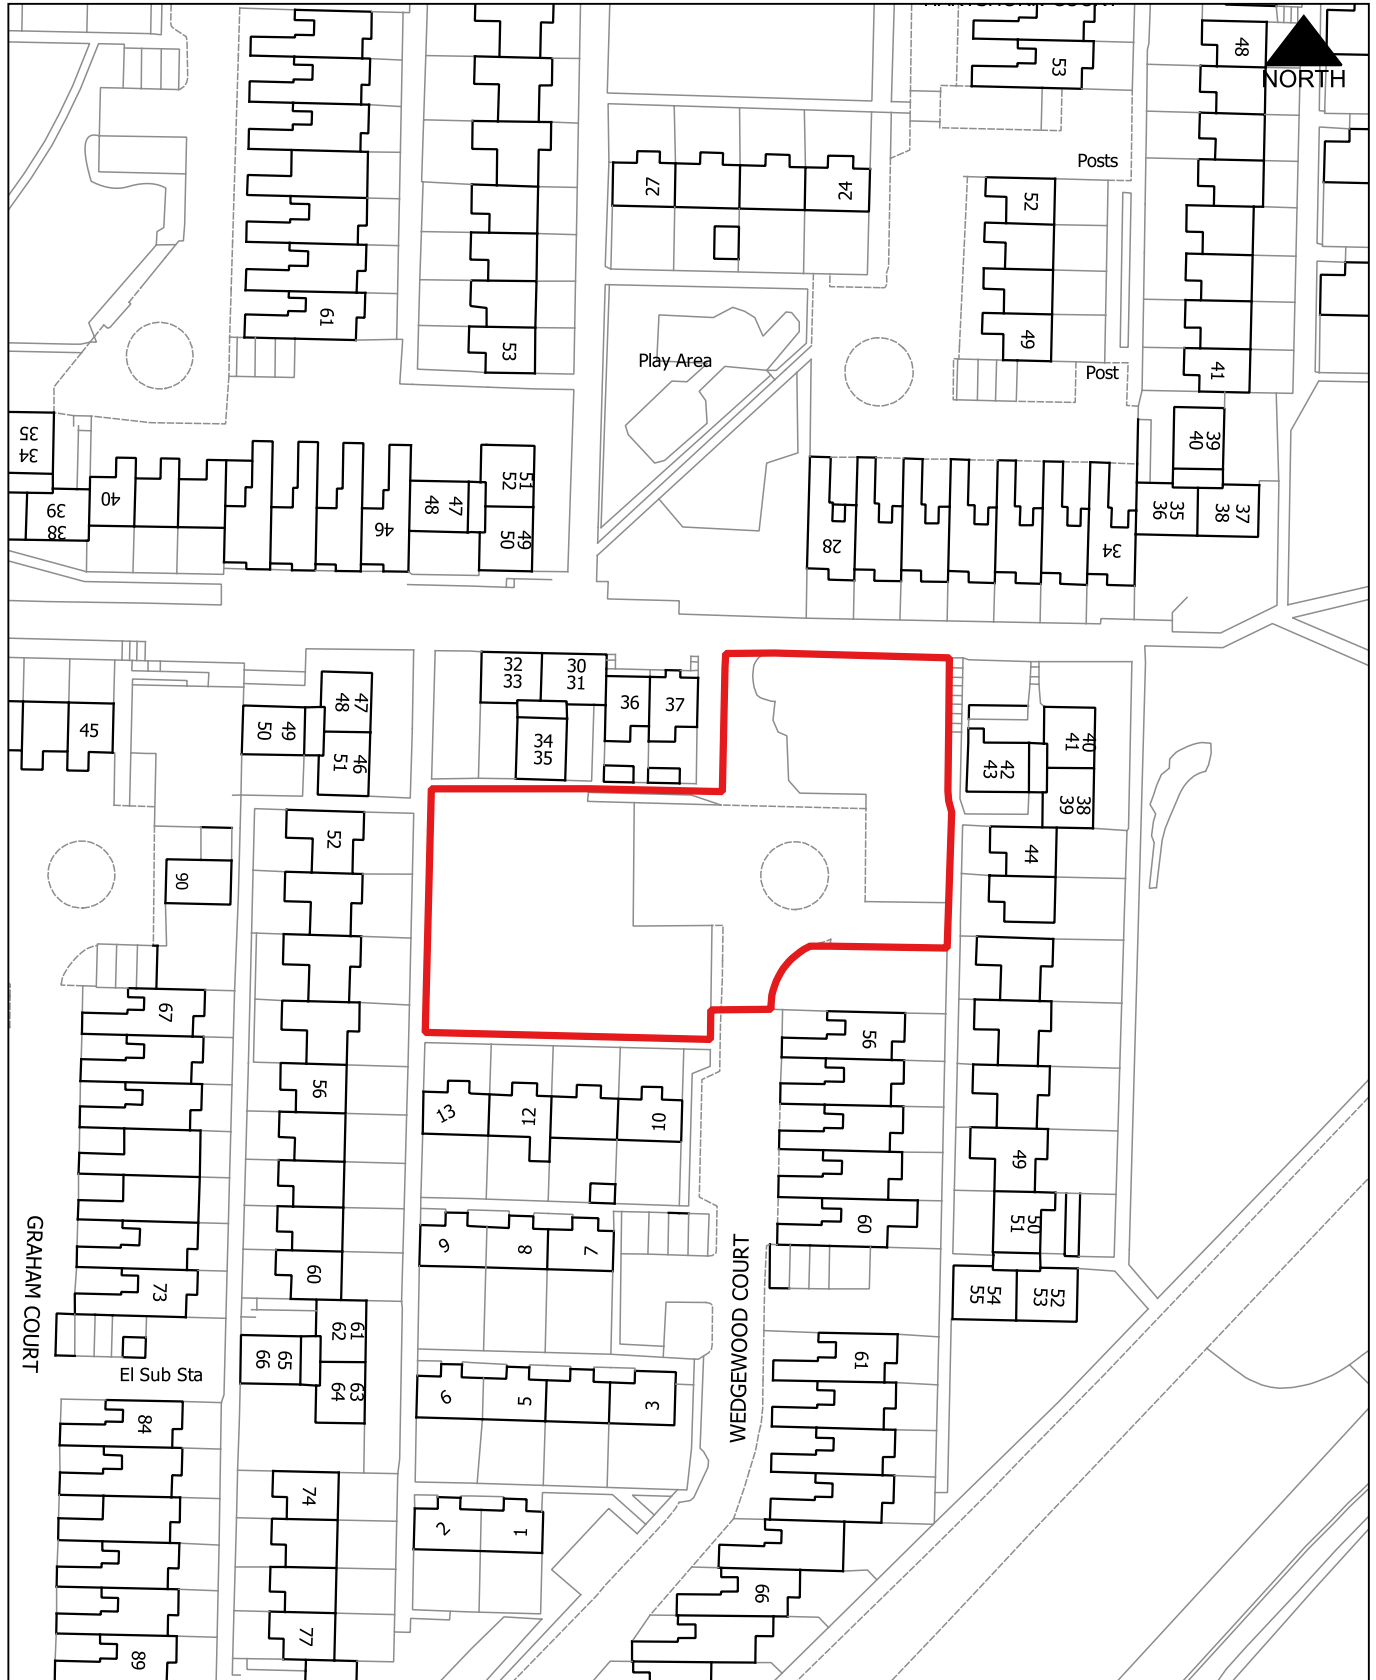

CB211

1:1,000

Land at Graham Court, Caerphilly, Van


Proposed Use: Housing

Site Area: 0.11 Ha

Tir yn Graham Court, Caerffili, Van

Defnydd Arfaethedig: Tai

Arwynebedd y safle: 0.11 Ha

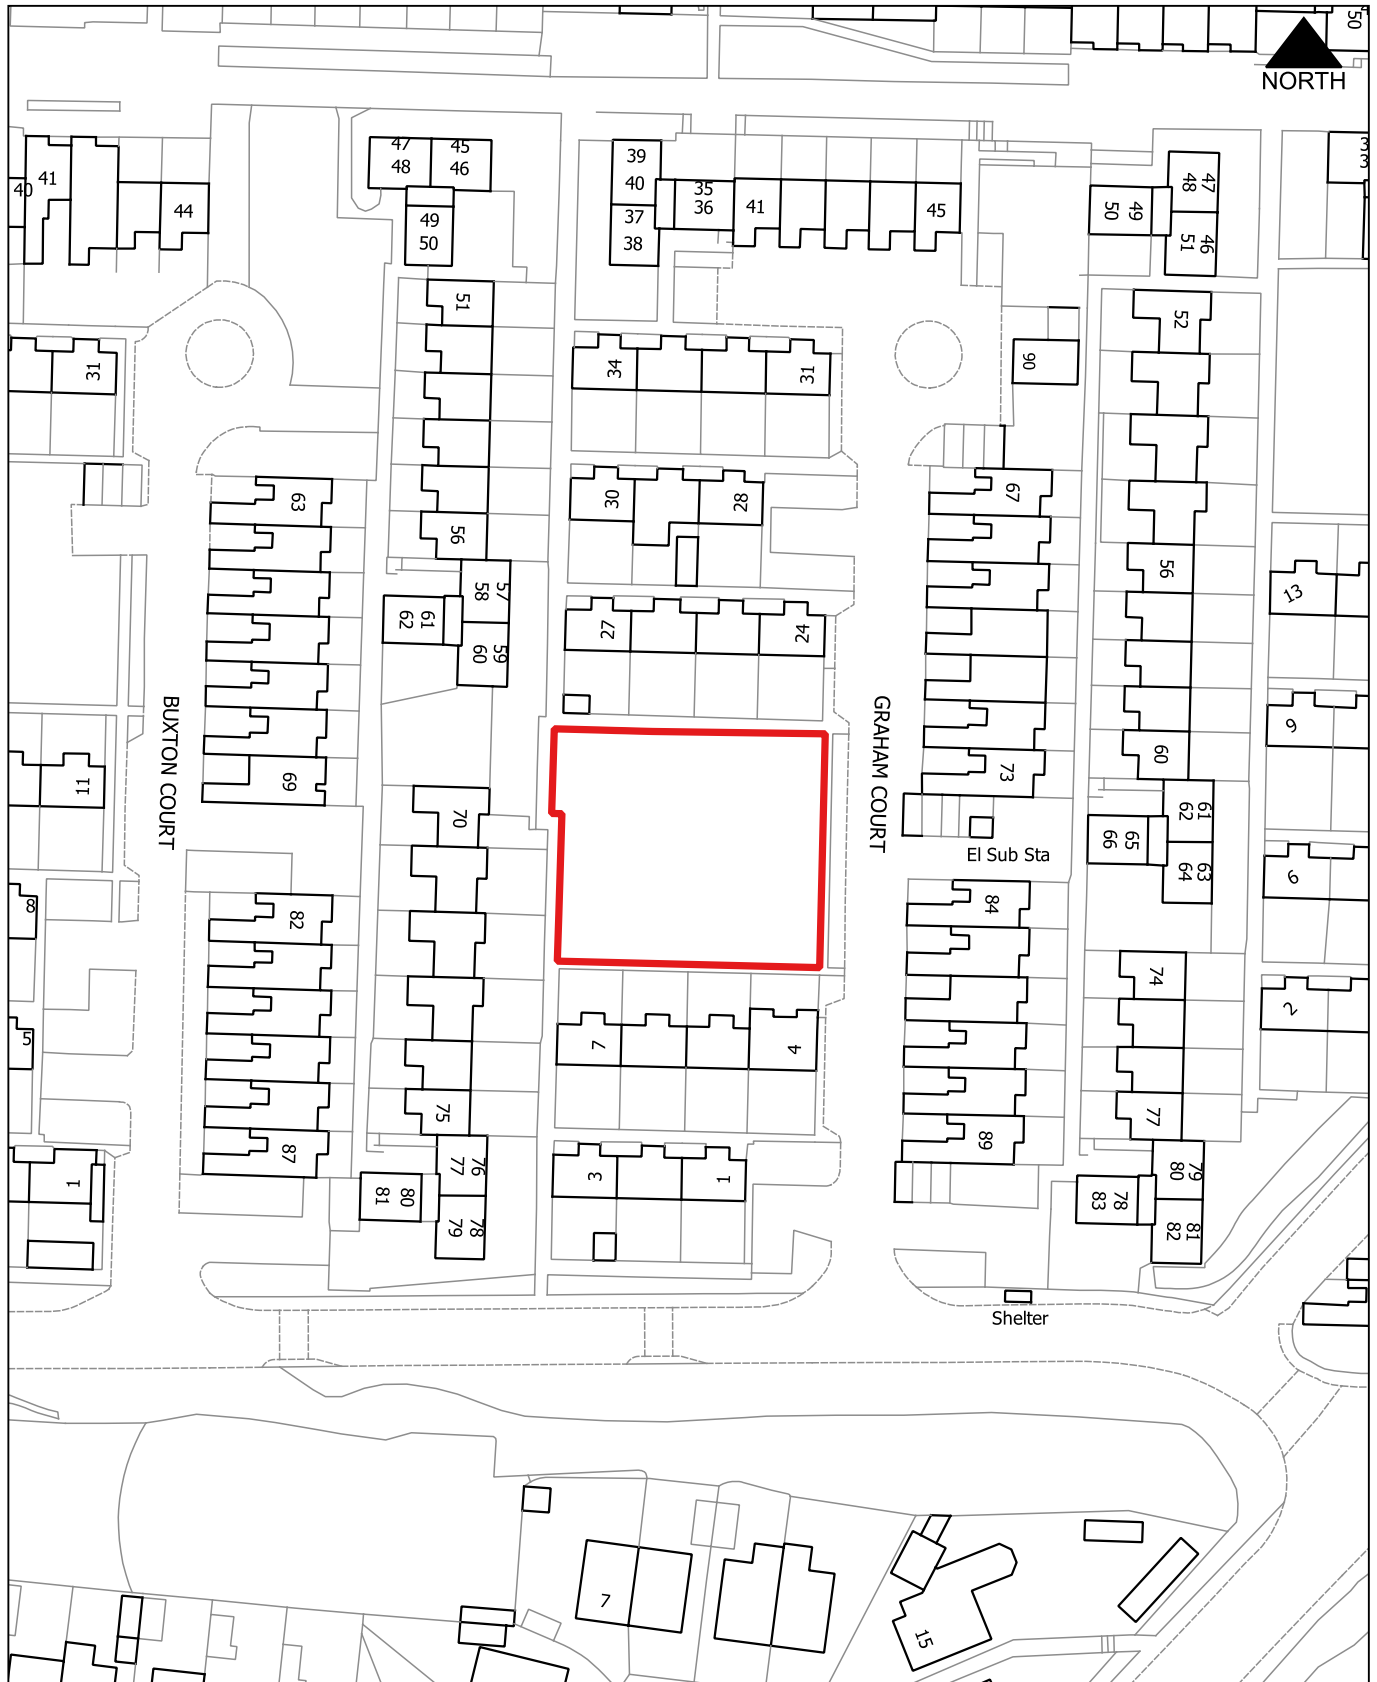

CB212

1:1,000

Land at Snowden Court, Caerphilly, Van


Proposed Use: Housing

Site Area: 0.14 Ha

Tir yn Snowden Court, Caerffili, Van

Defnydd Arfaethedig: Tai

Arwynebedd y safle: 0.14 Ha

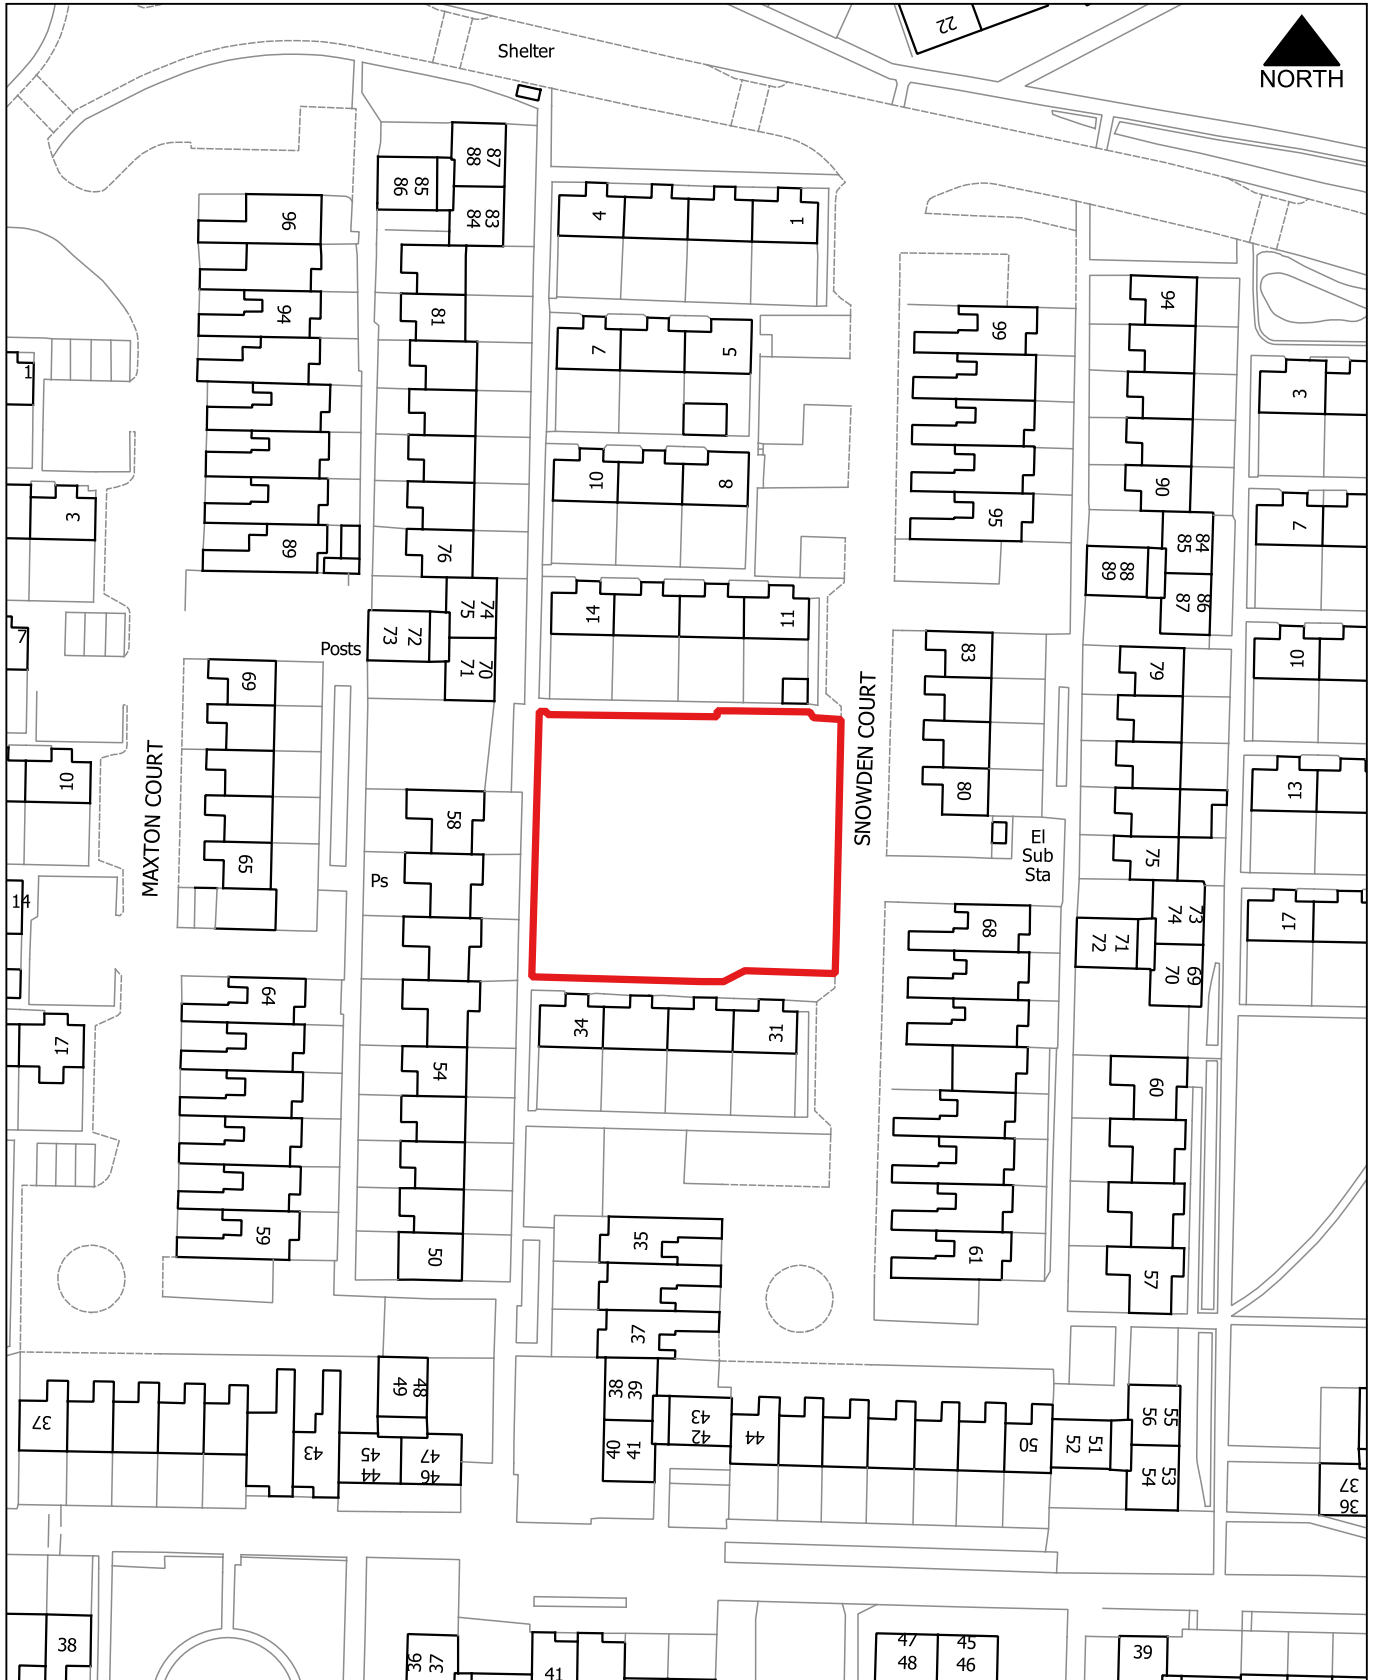

CB213

1:3,000

Former Tin Works, Waterloo, Machen and Rudry


Proposed Use: Housing

Site Area: 4 Ha

Hen waith tun, Tŷ'n-y-coed-cae, Machen a Rudry

Defnydd Arfaethedig: Tai

Arwynebedd y safle: 4 Ha

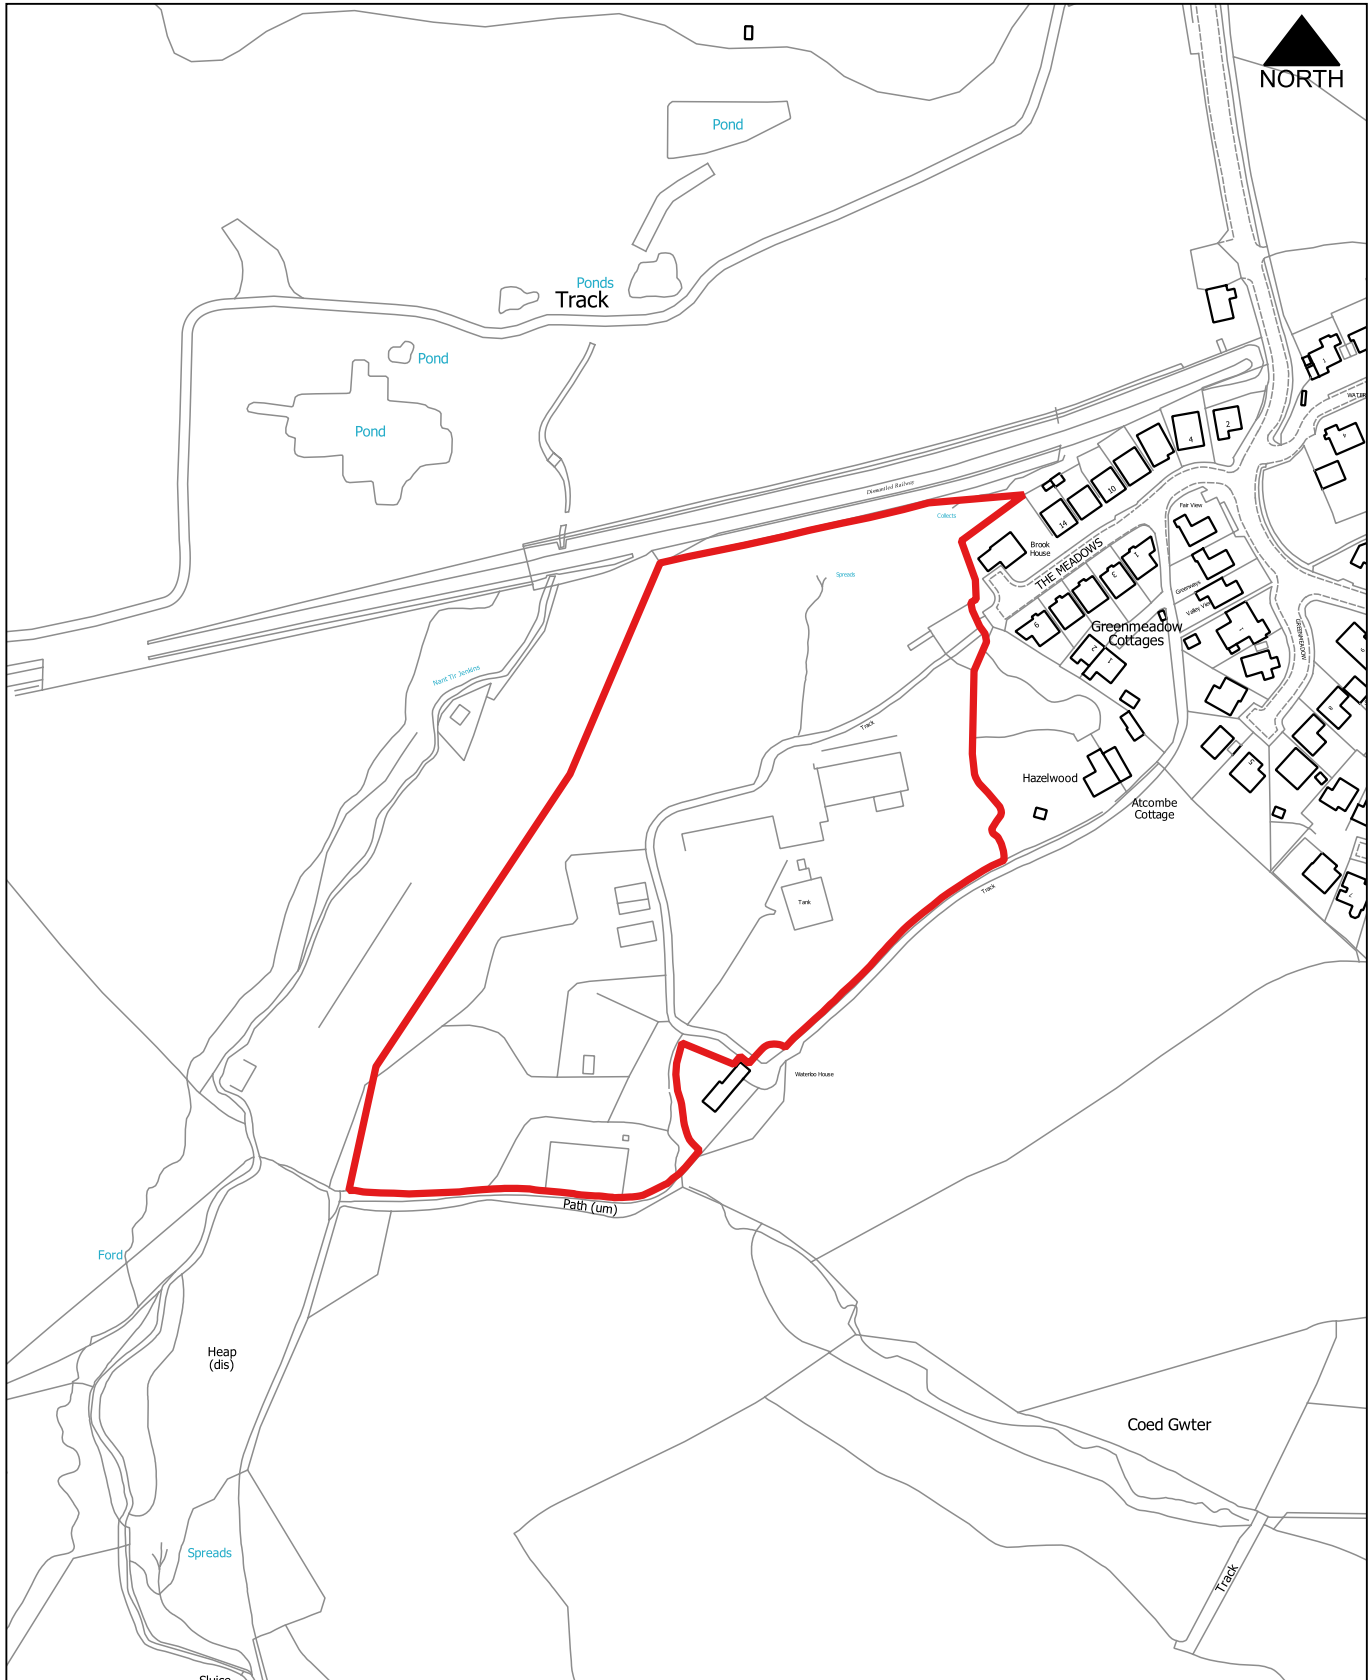

CB214

1:5,000

Ty Fry, Nantgarw, Penyrheol


Proposed Use: Solar Farm

Site Area: 8.39 Ha

Tŷ Fry, Nantgarw, Pen-yr-heol

Defnydd Arfaethedig: Fferm Solar

Arwynebedd y safle: 8.39 Ha

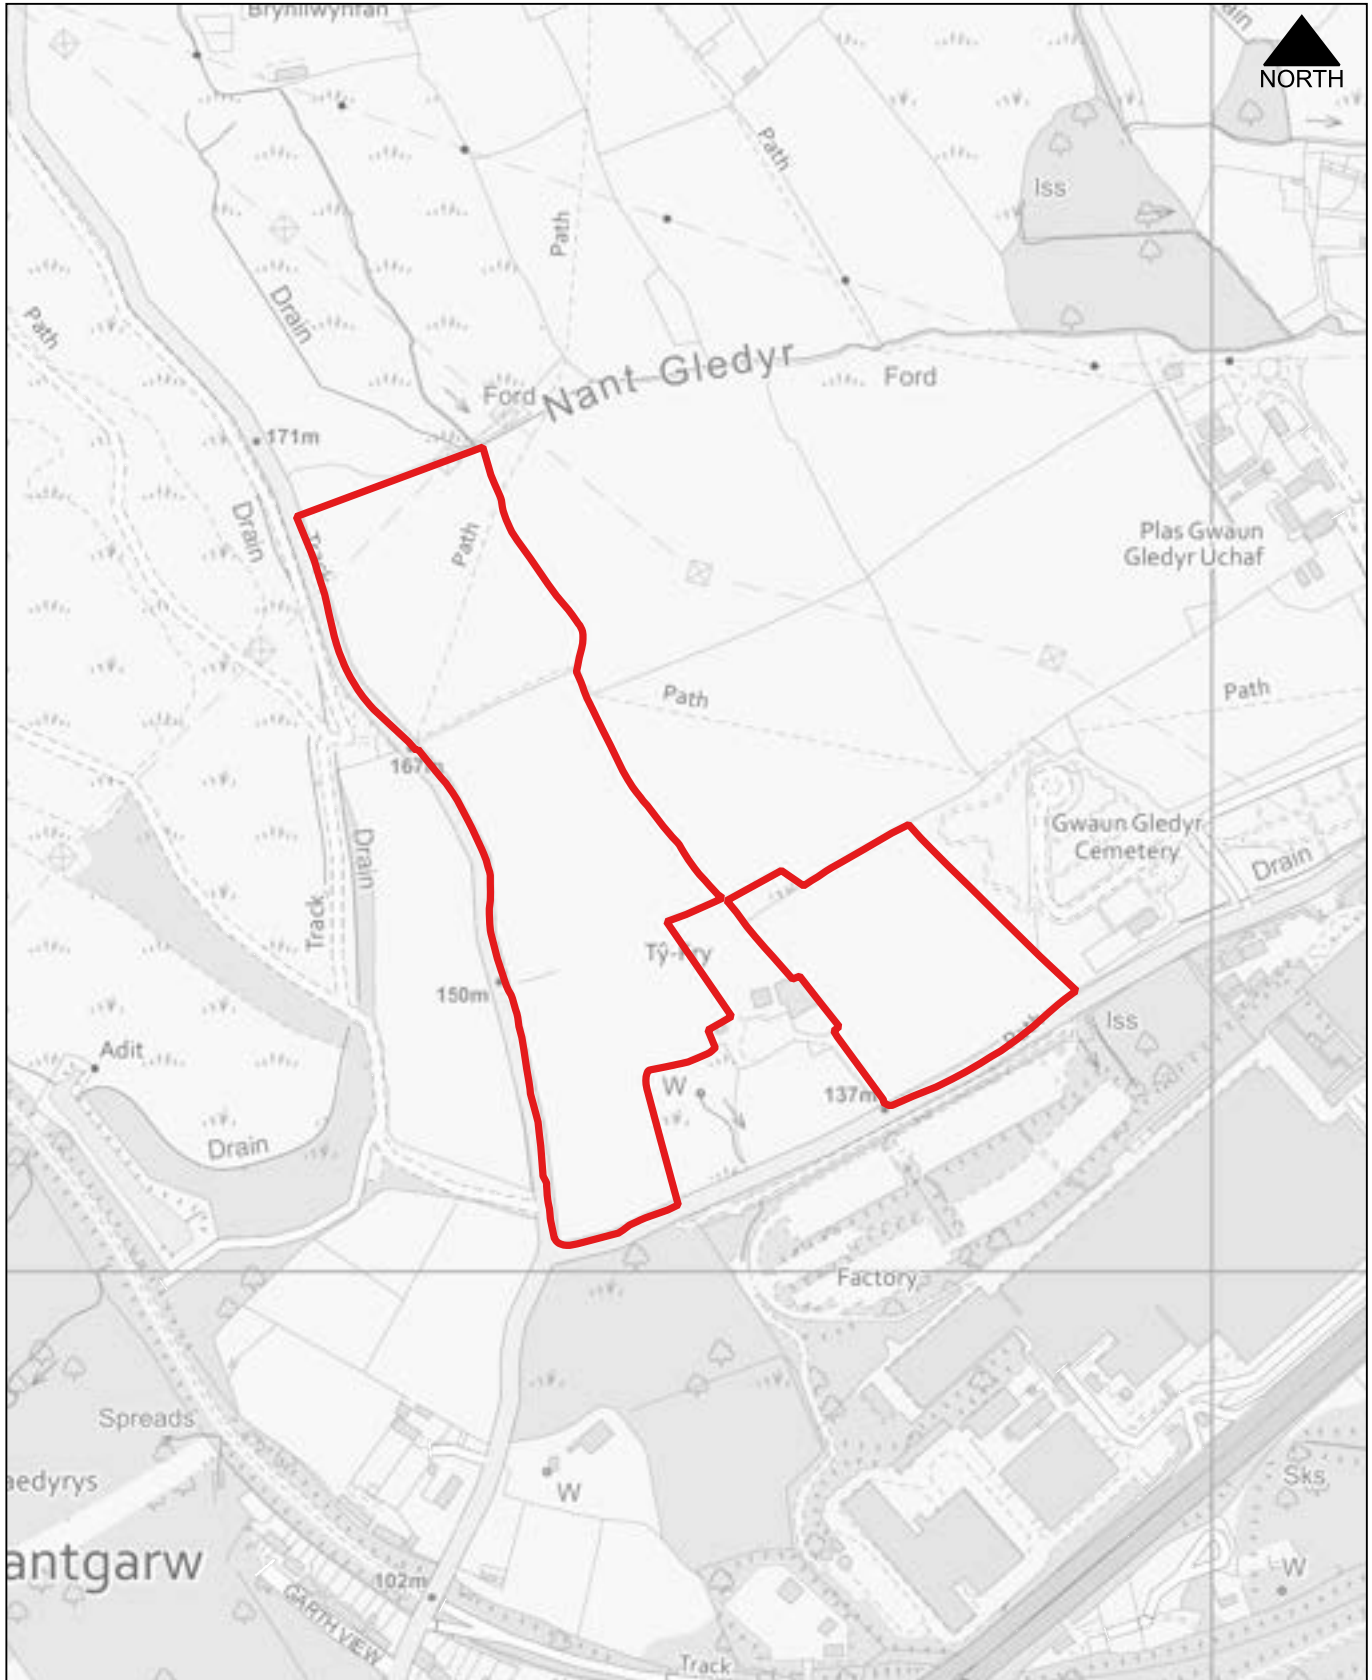

CB215

1:1,000

Mill Road, Caerphilly, Morgan Jones

Proposed Use: Housing

Site Area: 0.17 Ha

Mill Road, Caerffili, Morgan Jones

Defnydd Arfaethedig: Tai

Arwynebedd y safle: 0.17 Ha




Ty-Llwyd, Groeswen Road, Caerphilly, Penyrheol

Site Area: 30.45 Ha

Tŷ Llwyd, Groeswen Road, Caerffili, Pen-yr-heol

Arwynebedd y safle: 30.45 Ha

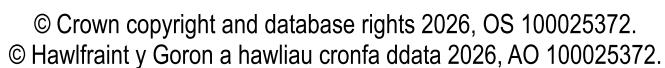

CB217

1:6,000

Land at Ysguborwen, Groeswen Road, Caerphilly, Penyrheol


Proposed Use: Solar Farm

Site Area: 16.56 Ha

Tir yn Ysguborwen, Groeswen Road, Caerffili, Pen-yr-heol

Defnydd Arfaethedig: Fferm Solar

Arwynebedd y safle: 16.56 Ha

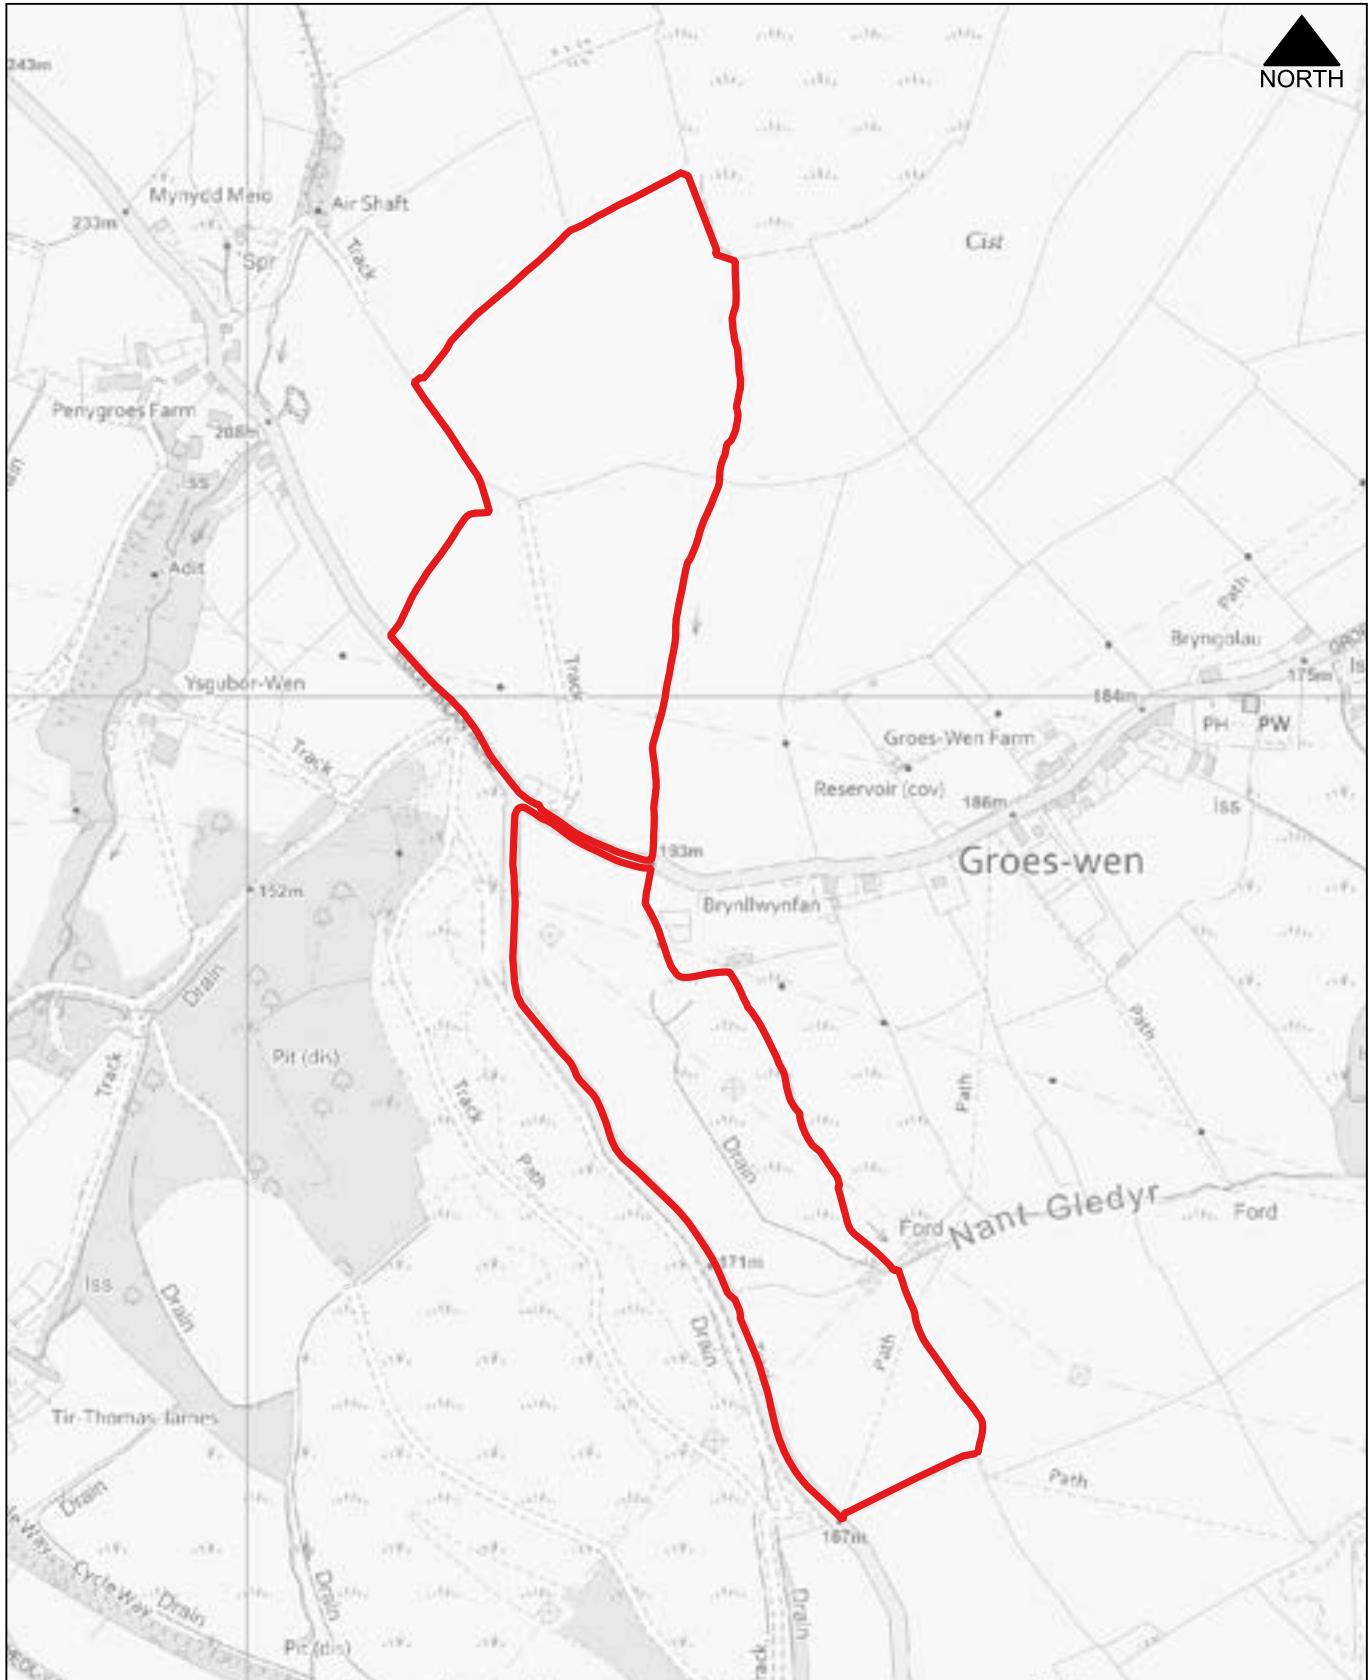

CB218

1:1,000

Crown Building, Claude Road, Caerphilly, St Martins


Proposed Use: Housing

Site Area: 0.17 Ha

Crown Building, Heol Claude, Caerffili, Martin Sant

Defnydd Arfaethedig: Tai

Arwynebedd y safle: 0.17 Ha

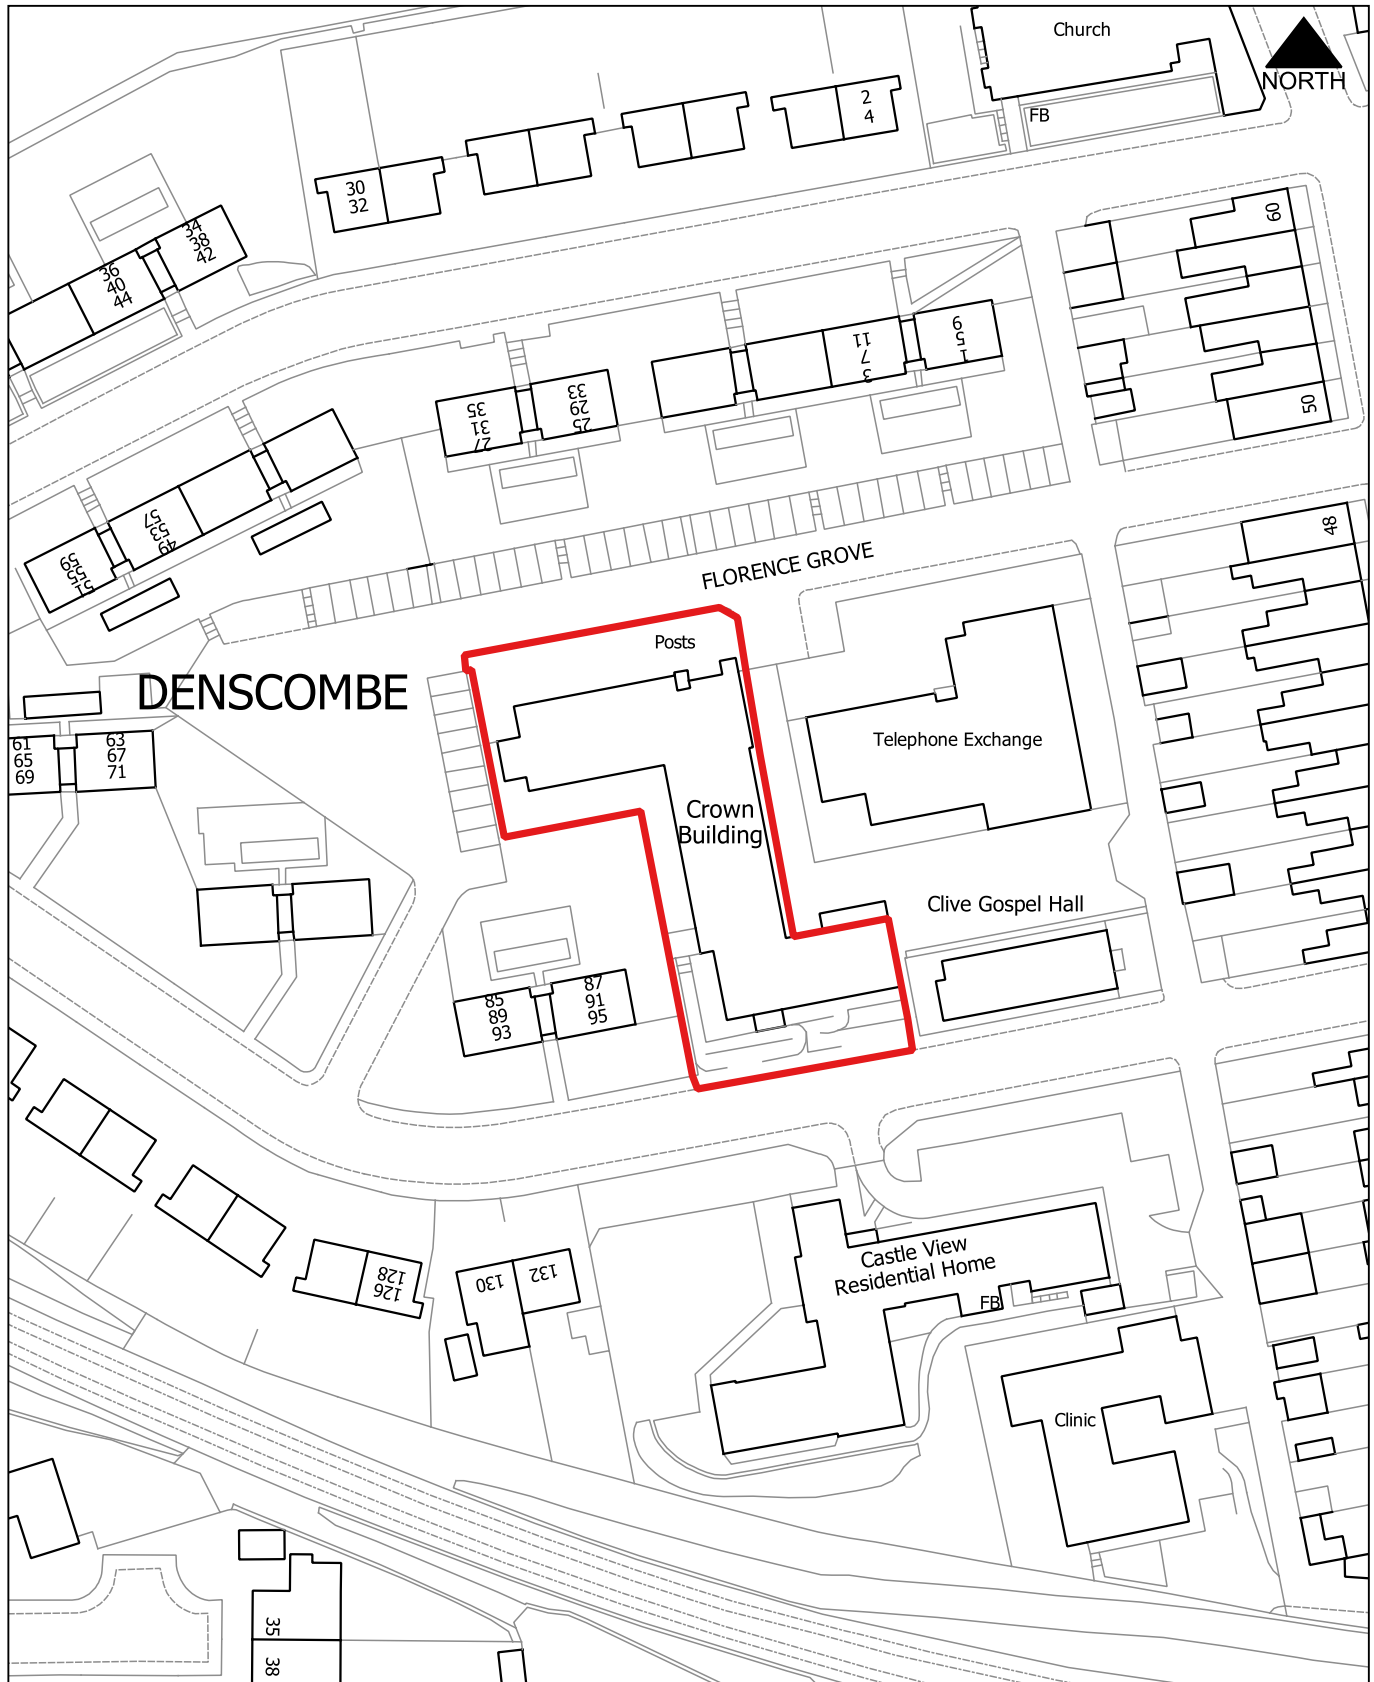

CB219

1:3,000

Land to the rear of Morgan Street, Llanbradach, Llanbradach


Proposed Use: Employment

Site Area: 5.97 Ha

Tir y tu ôl i Morgan Street, Llanbradach, Llanbradach

Defnydd Arfaethedig: Cyflogaeth

Arwynebedd y safle: 5.97 Ha

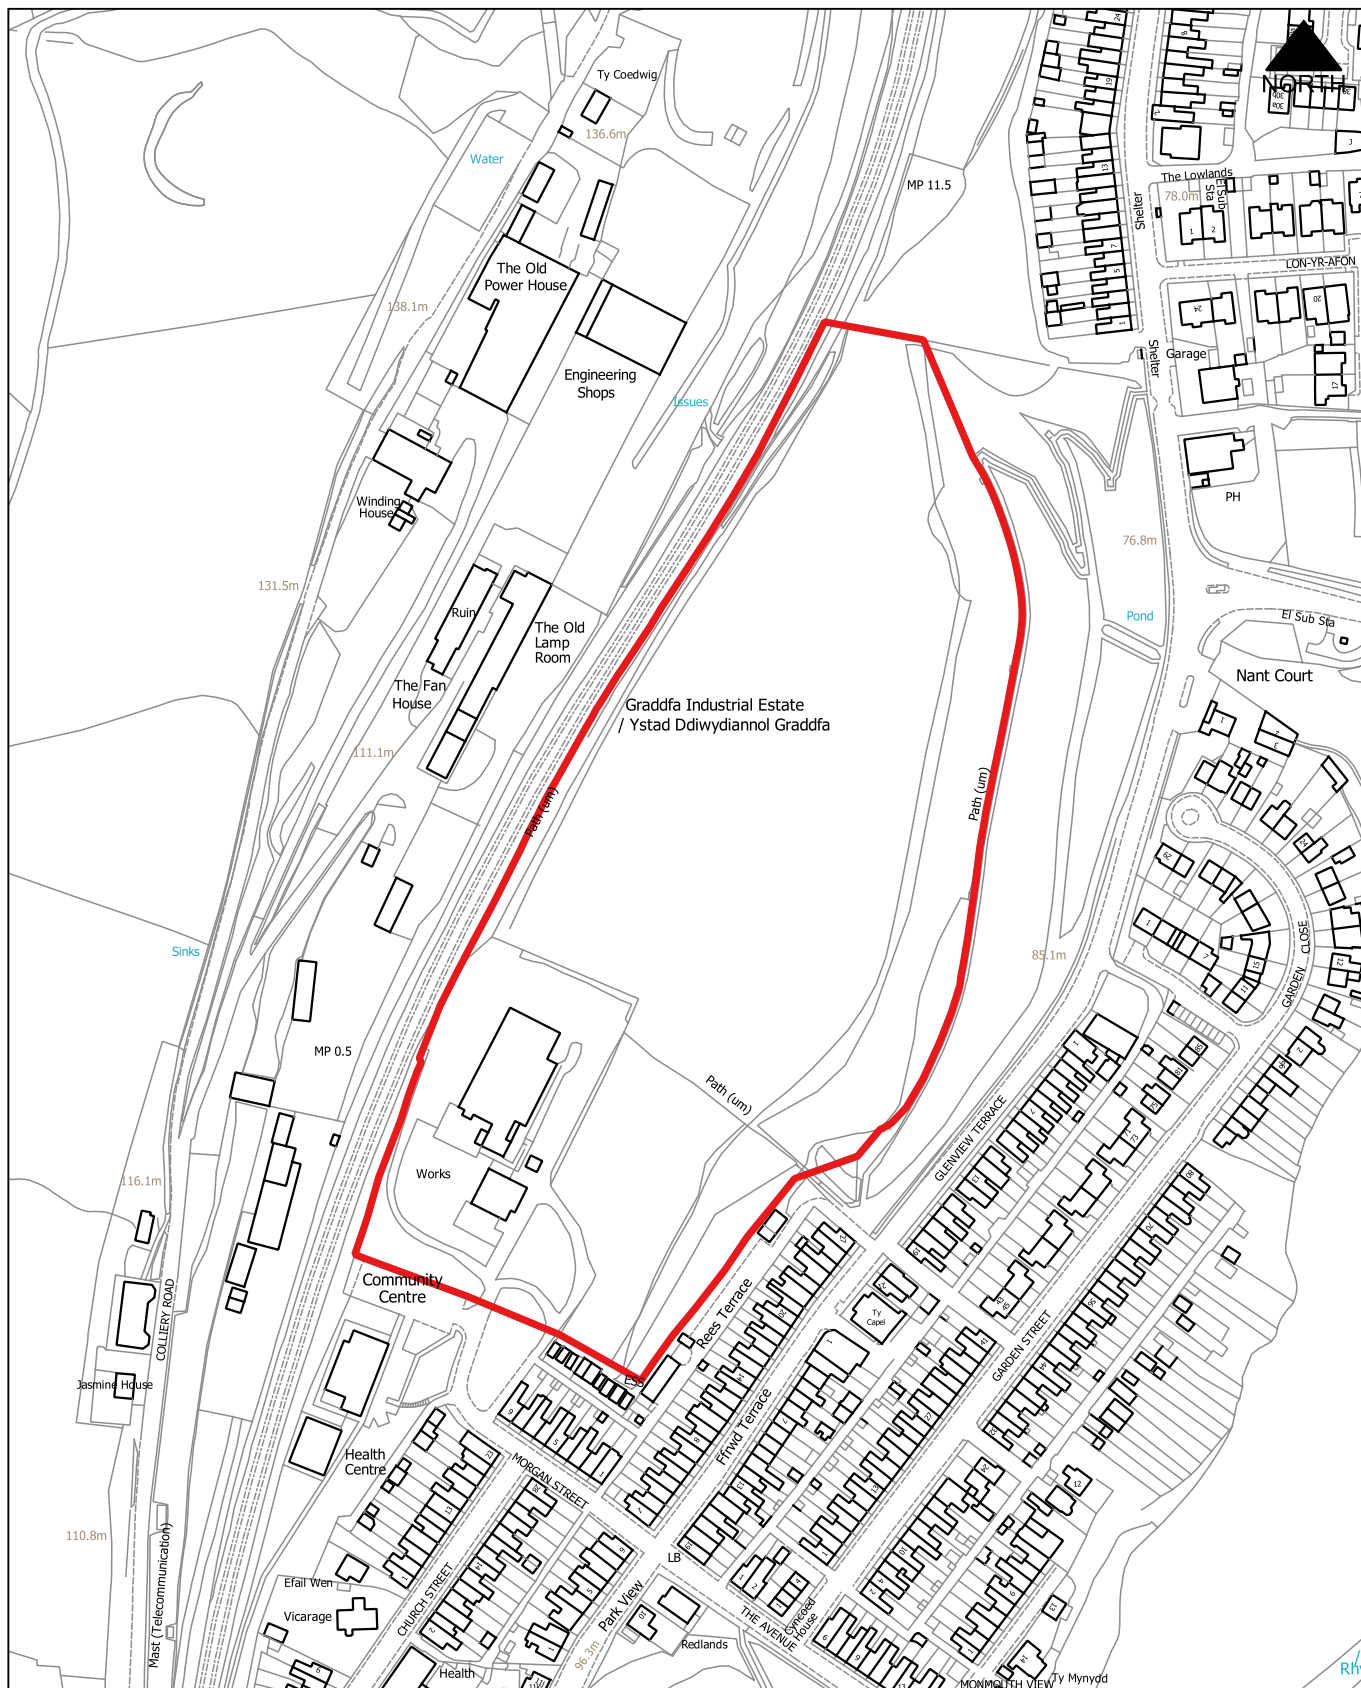

CB220

1:2,000

Caerphilly Park and Ride, Caerphilly, St Martins


Proposed Use: Housing (over car park)

Site Area: 0.52 Ha

Parcio a Theithio Caerffili, Caerffili, Martin Sant

Defnydd Arfaethedig: Tai

Arwynebedd y safle: 0.52 Ha

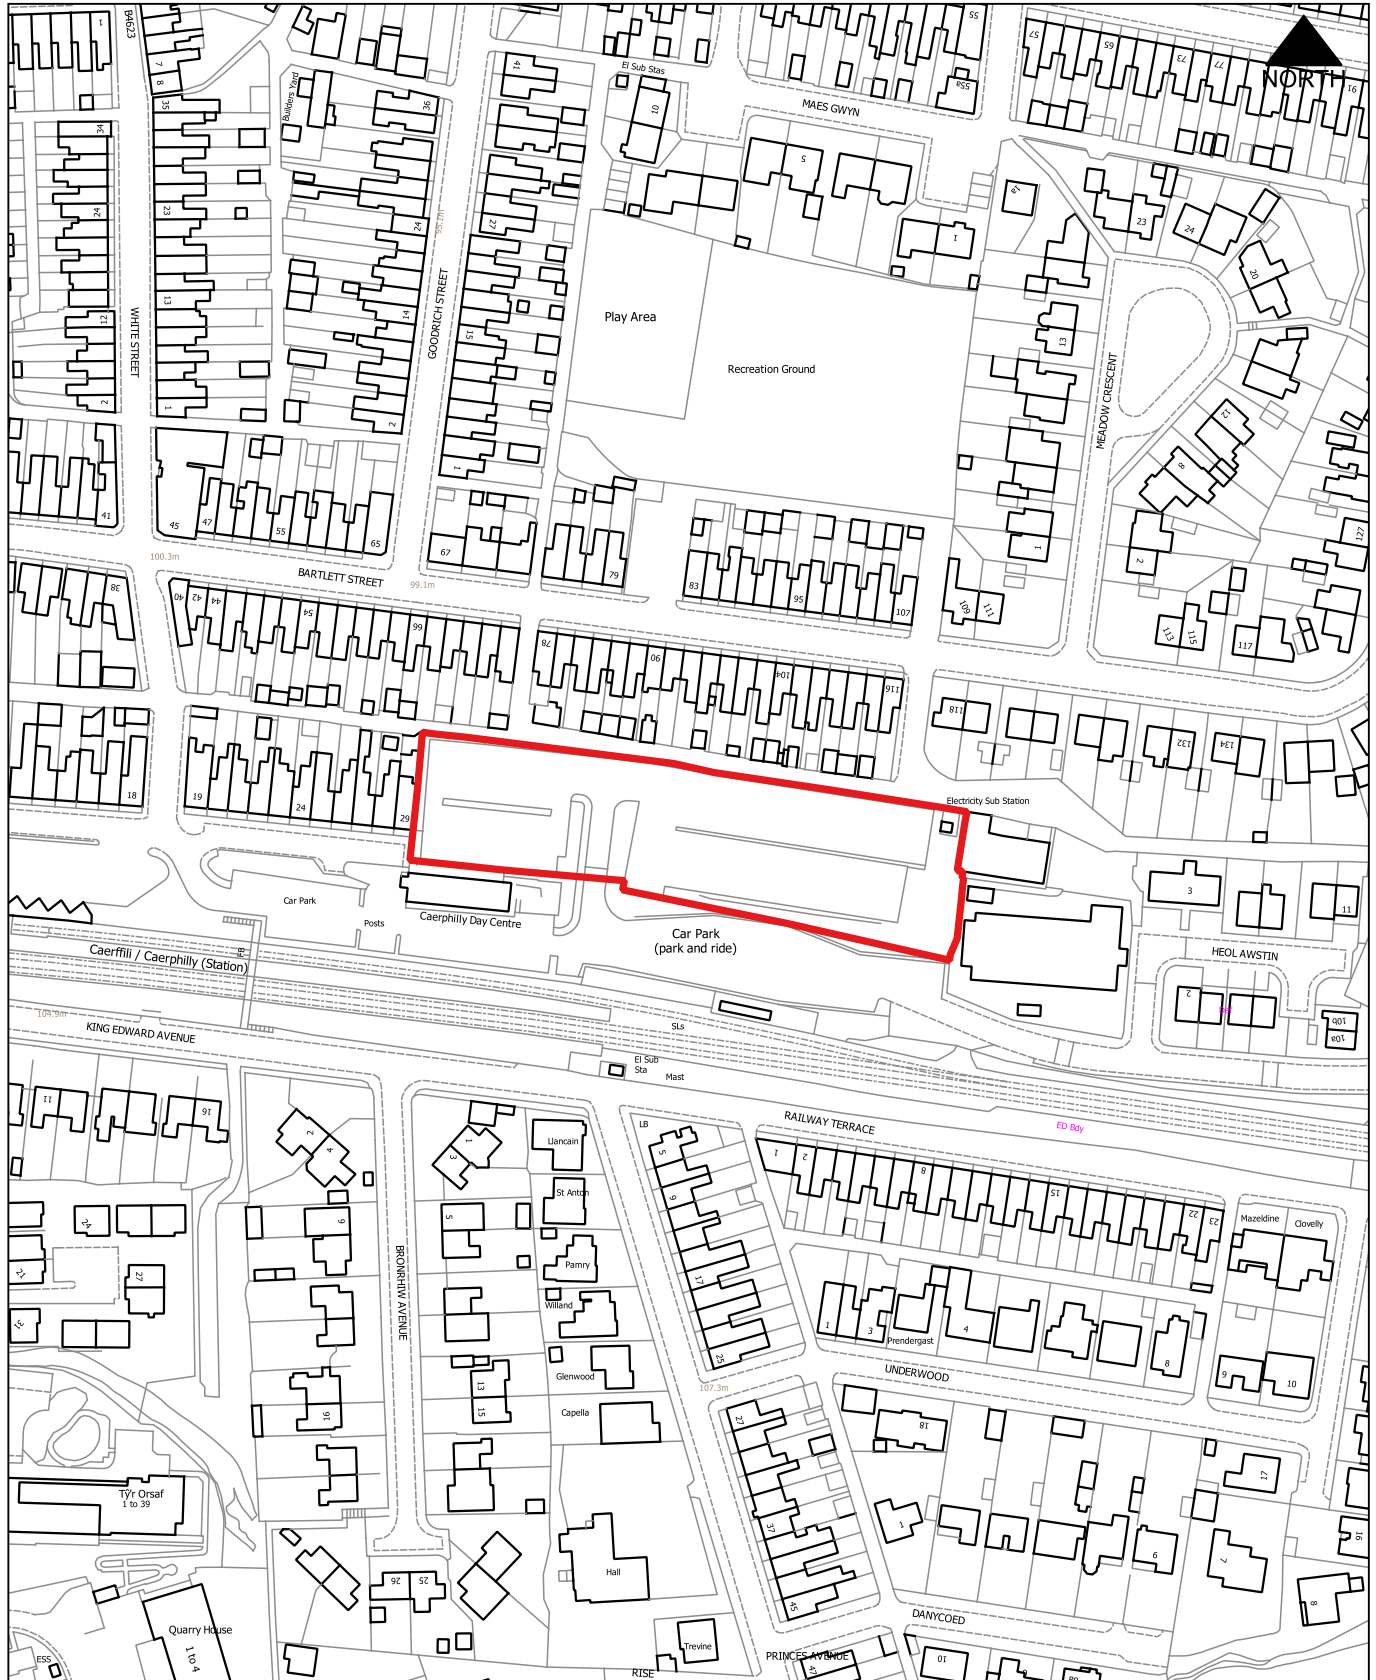

CB221

1:1,000

Twyn Car Park, Caerphilly, St Martins


Proposed Use: Hotel

Site Area: 0.19 Ha

Maes Parcio'r Twyn, Caerffili, Martin Sant

Defnydd Arfaethedig: Gwesty

Arwynebedd y safle: 0.19 Ha

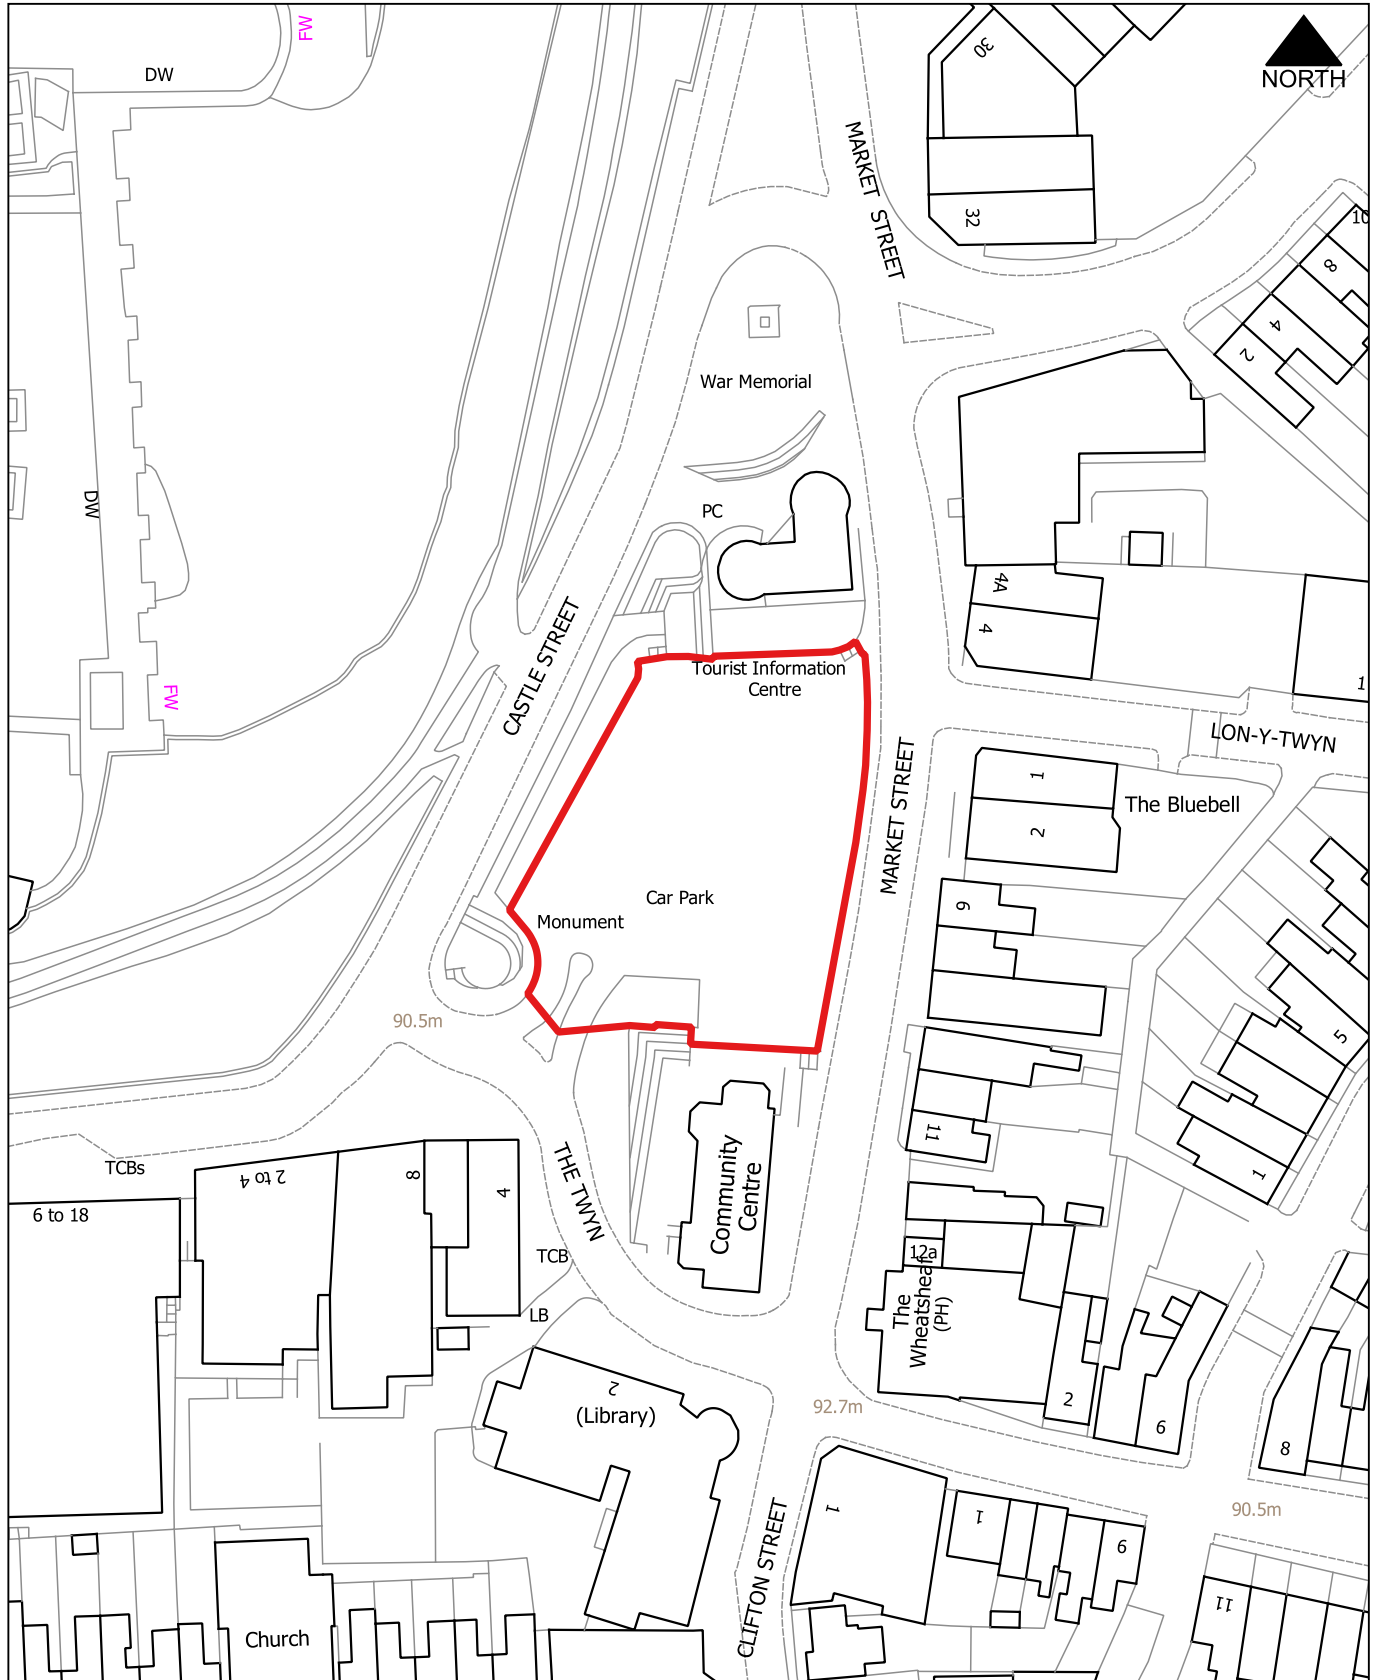

CB222

1:7,500

Former Virginia Park Golf Club, Caerphilly, Morgan Jones


Proposed Use: Mixed use

Site Area: 24.63 Ha

Hen Glwb Golff Parc Virginia, Caerffili, Morgan Jones

Defnydd Arfaethedig: Defnydd Cymsg

Arwynebedd y safle: 24.63 Ha

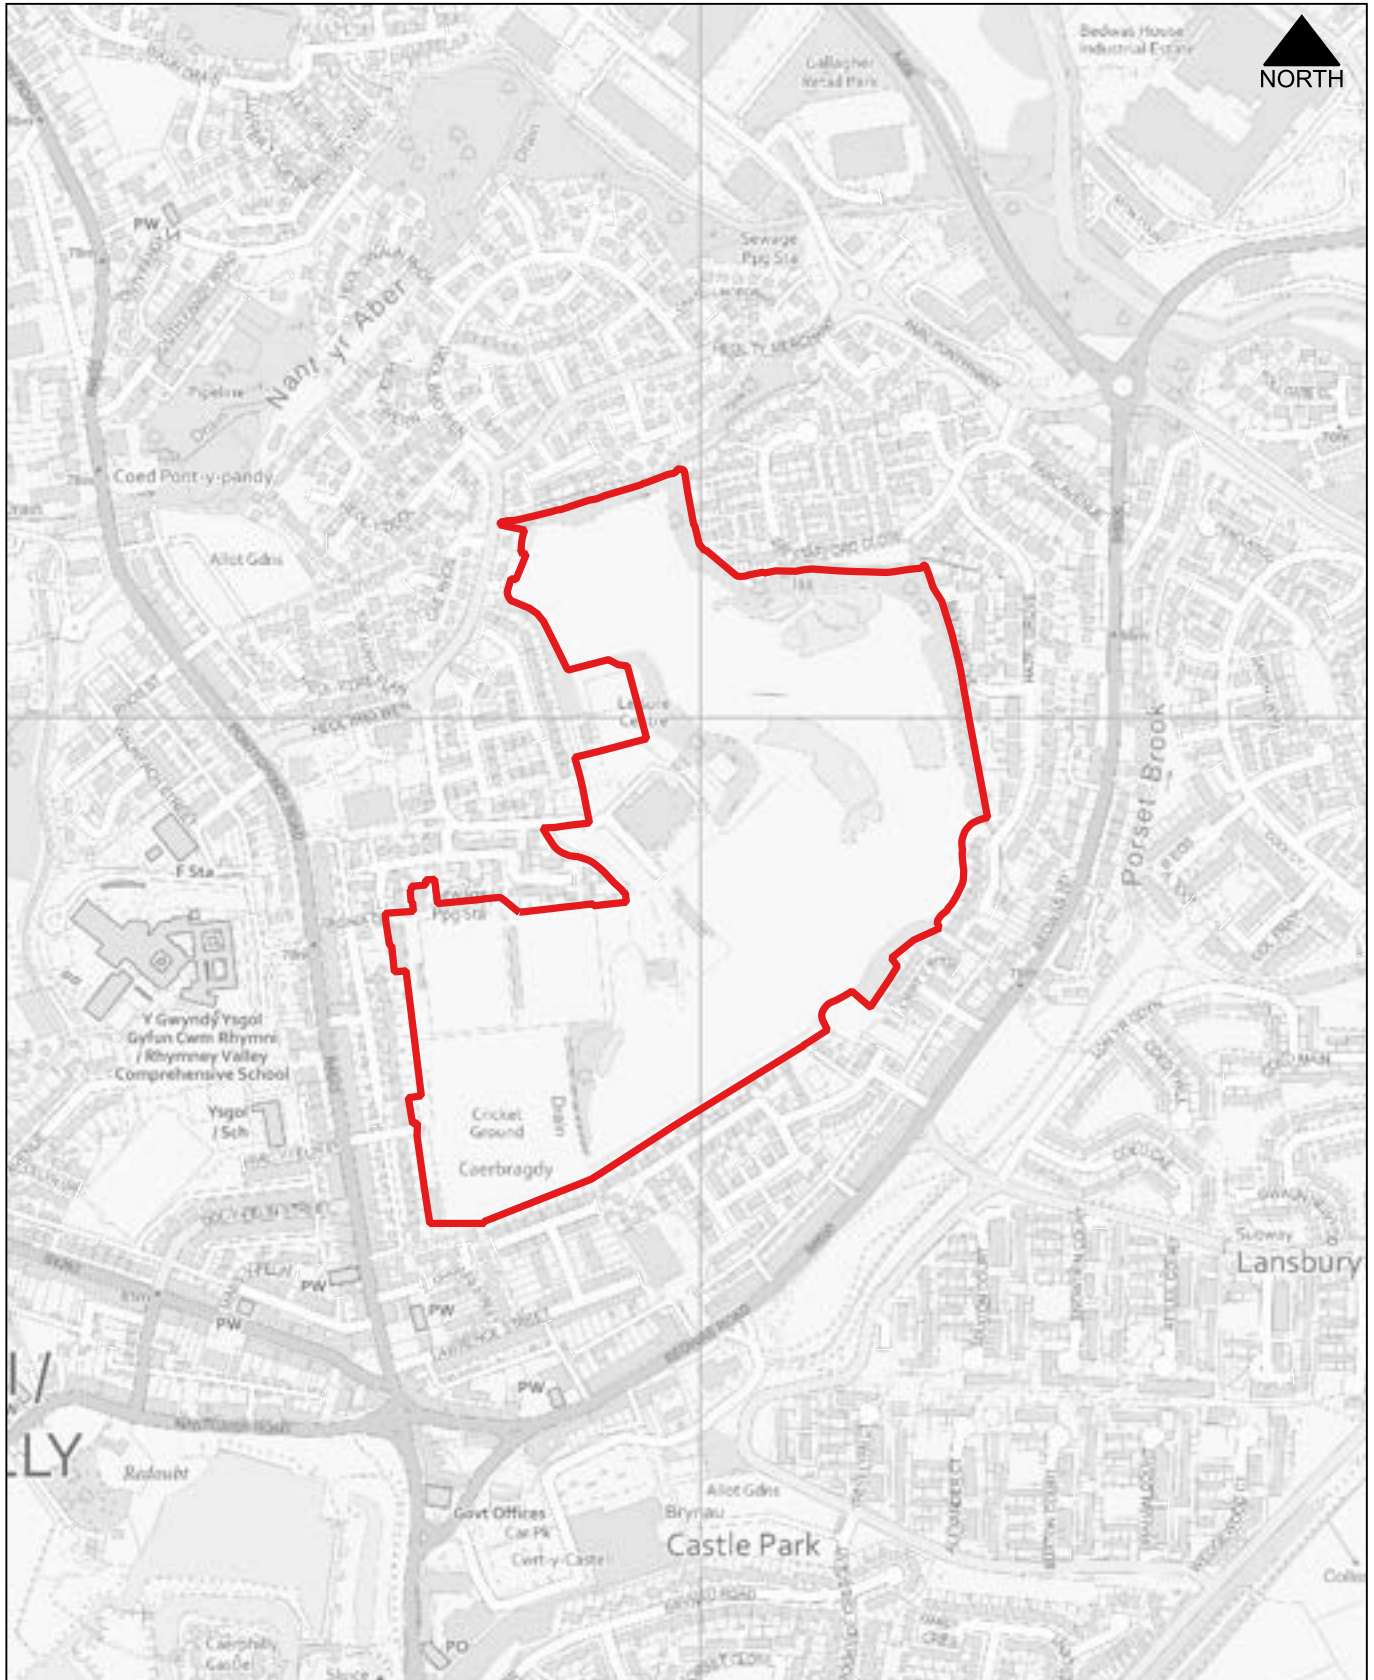

CB223

1:1,000

6-10 Cardiff Road, Caerphilly, St Martins


Proposed Use: Mixed use

Site Area: 0.39 Ha

6-10 Cardiff Road, Caerffili, Martin Sant

Defnydd Arfaethedig: Defnydd Cymsg

Arwynebedd y safle: 0.39 Ha

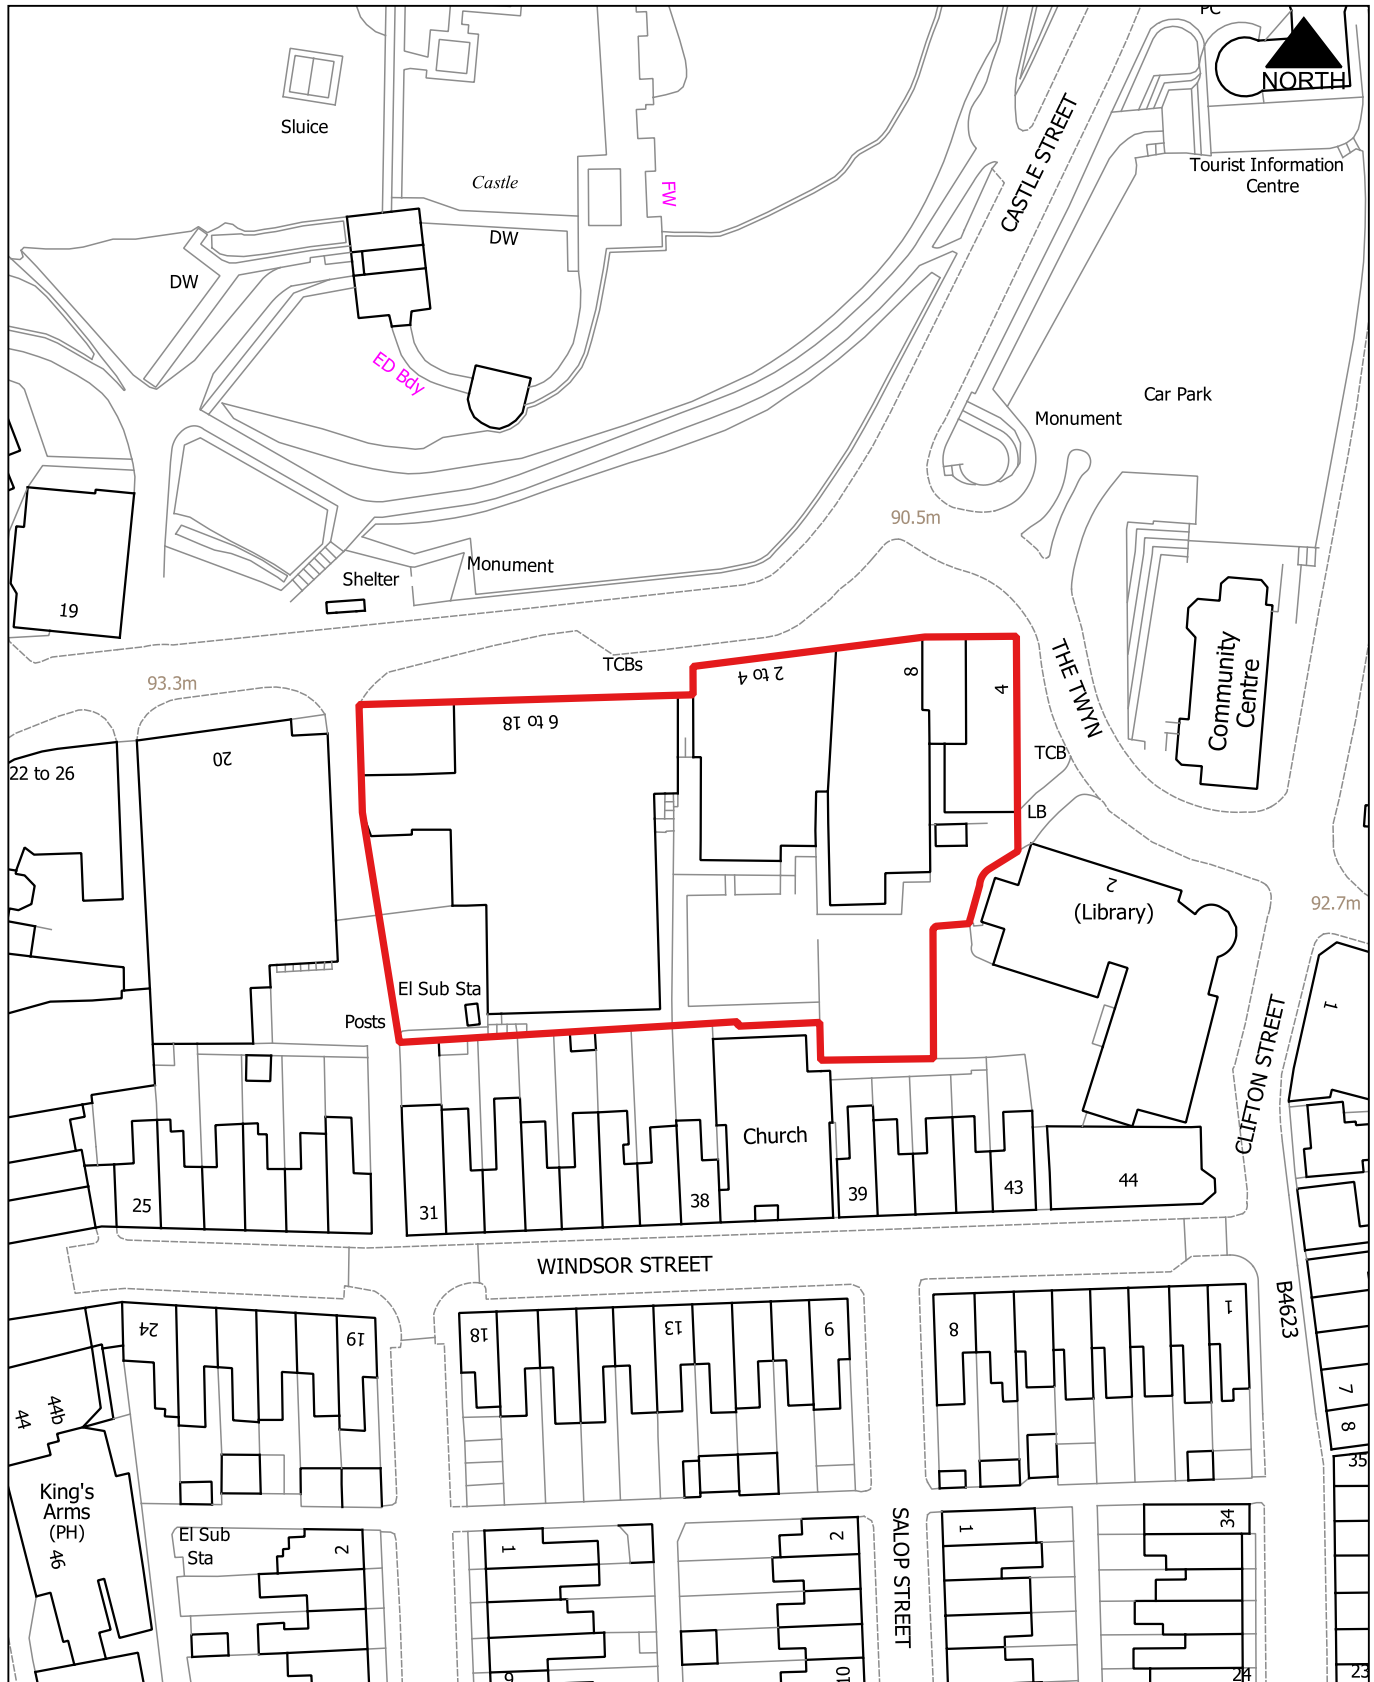

CB224

1:2,000

Castle Court, Caerphilly, Morgan Jones


Proposed Use: Mixed use

Site Area: 2.07 Ha

Cwrt-y-castell, Caerffili, Morgan Jones

Defnydd Arfaethedig: Defnydd Cymsg

Arwynebedd y safle: 2.07 Ha

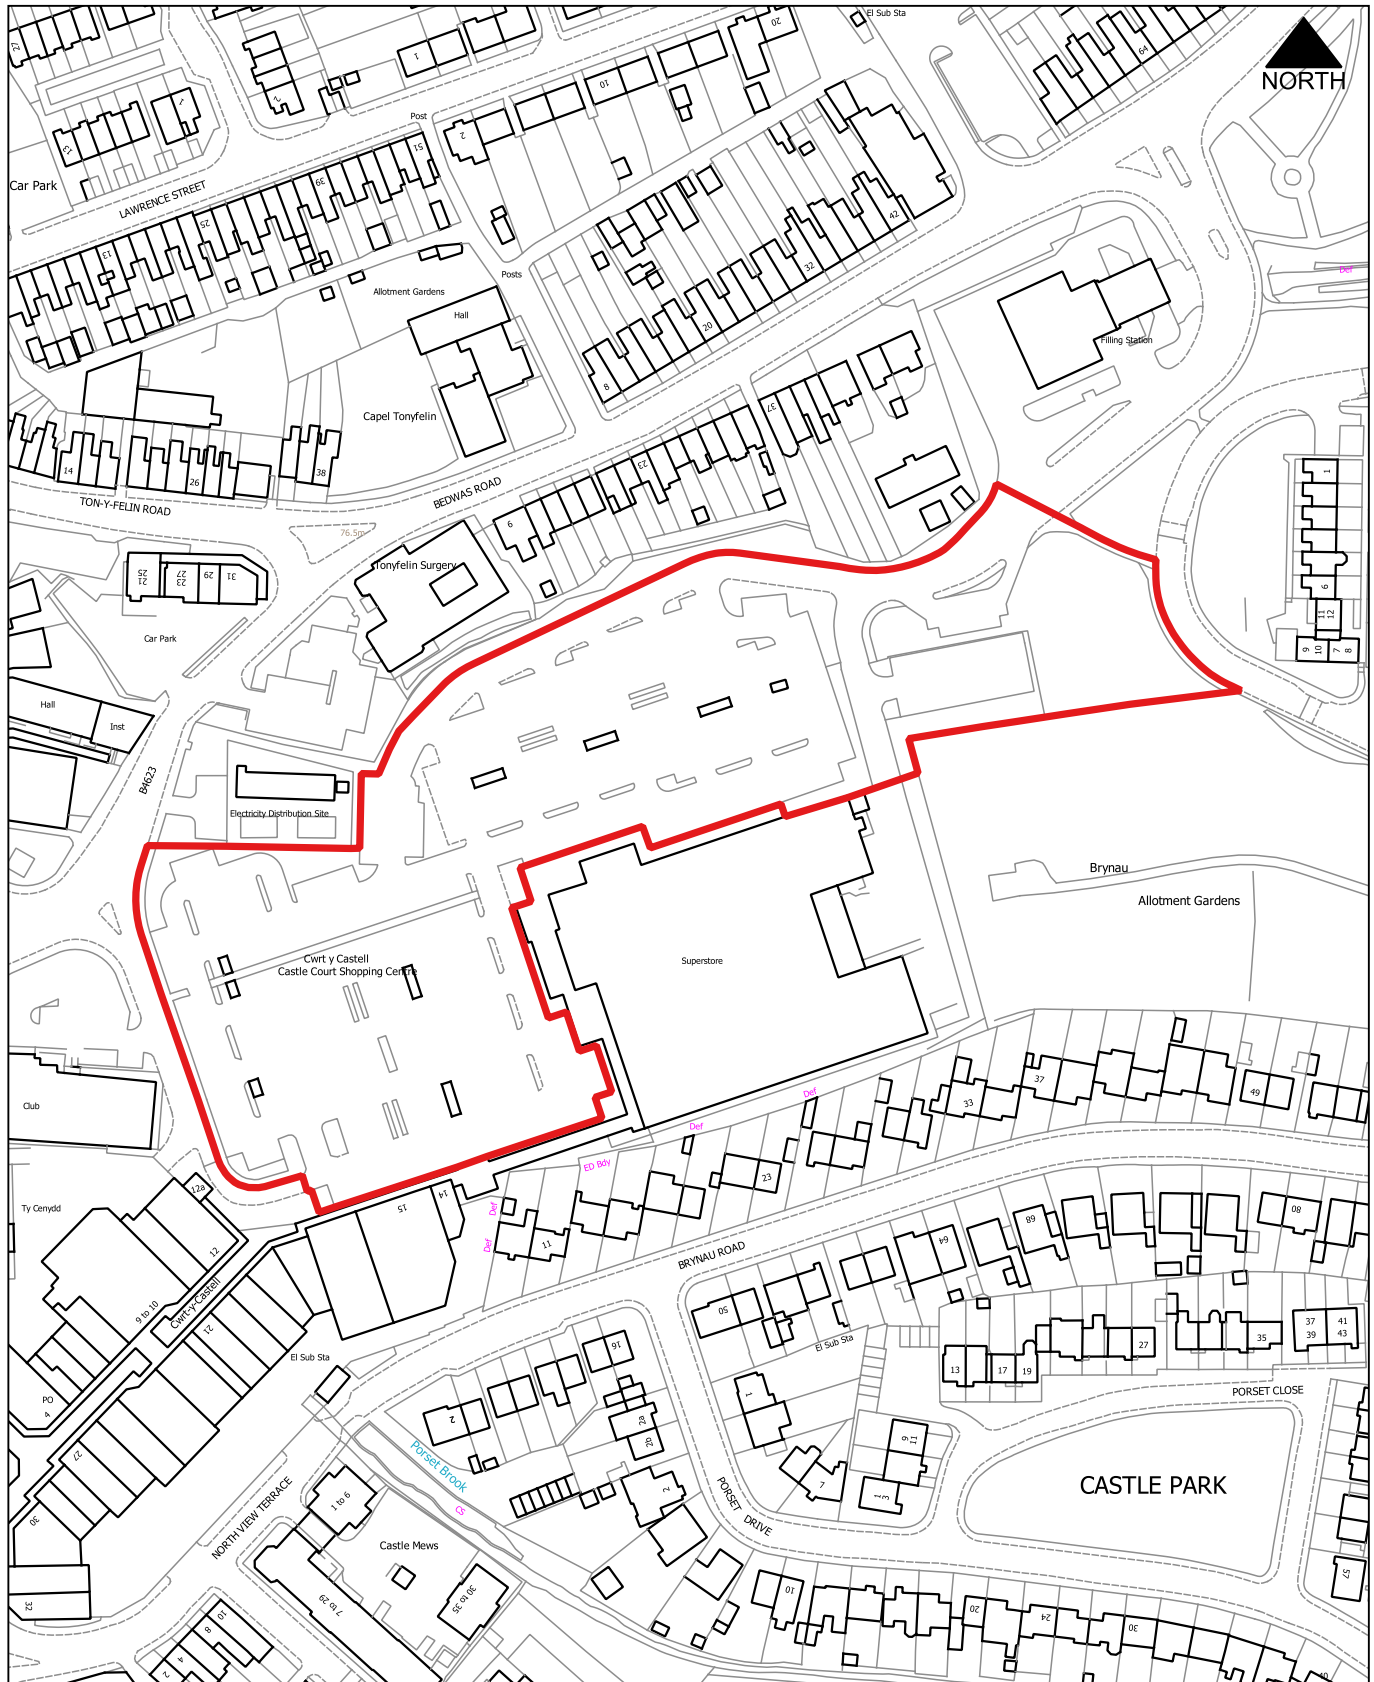

CB225

1:1,000

Land at Pontygwndy Road, Caerphilly, Morgan Jones


Proposed Use: Housing

Site Area: 0.11 Ha

Tir yn Heol Pontygwndy, Caerffili, Morgan Jones

Defnydd Arfaethedig: Tai

Arwynebedd y safle: 0.11 Ha

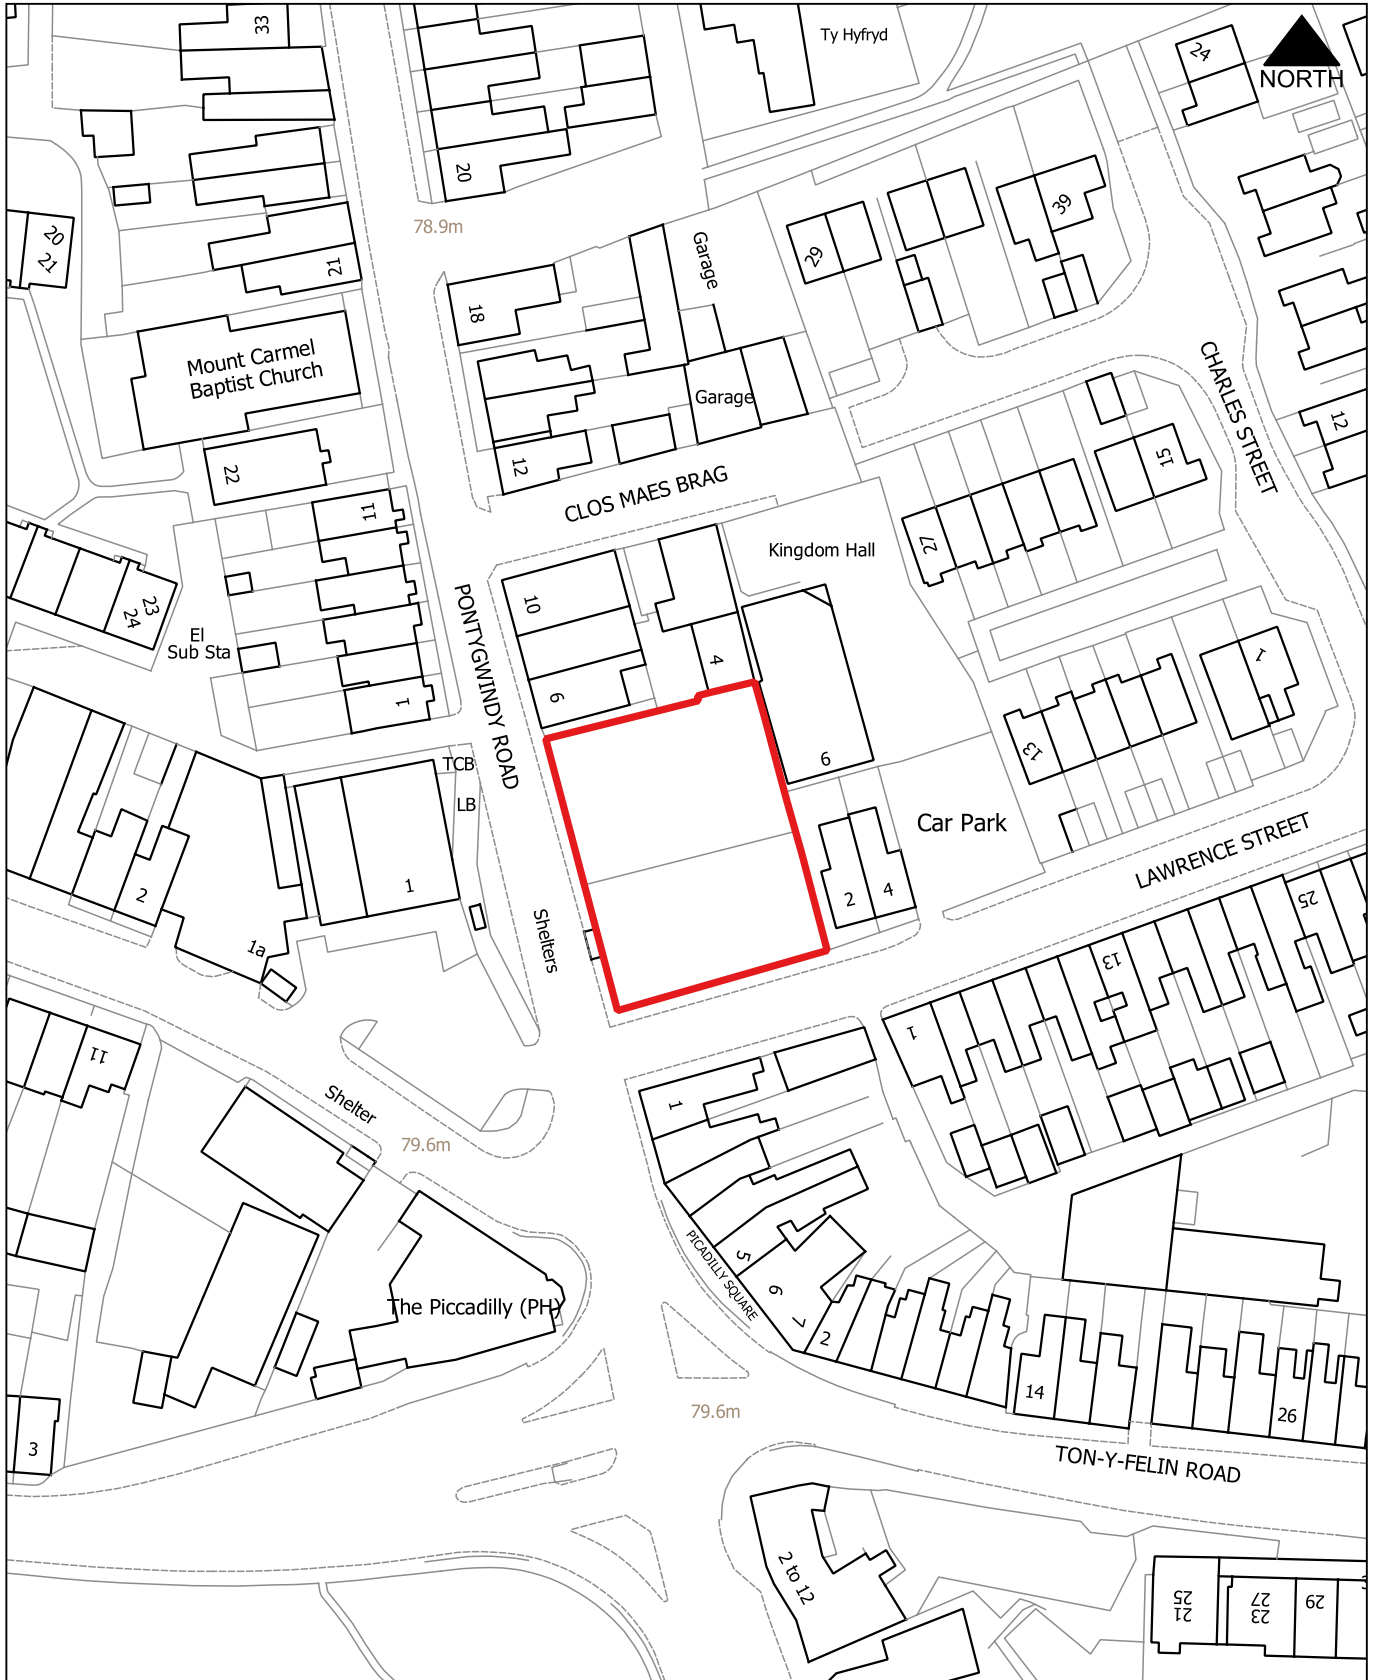

CB226

1:7,000

Glyn Gwyn Farm, Trethomas, Bedwas and Trethomas


Proposed Use: Mixed use

Site Area: 11.73 Ha

Fferm Glyn Gwyn, Tretomos, Bedwas a Tretomos

Defnydd Arfaethedig: Defnydd Cymsg

Arwynebedd y safle: 11.73 Ha

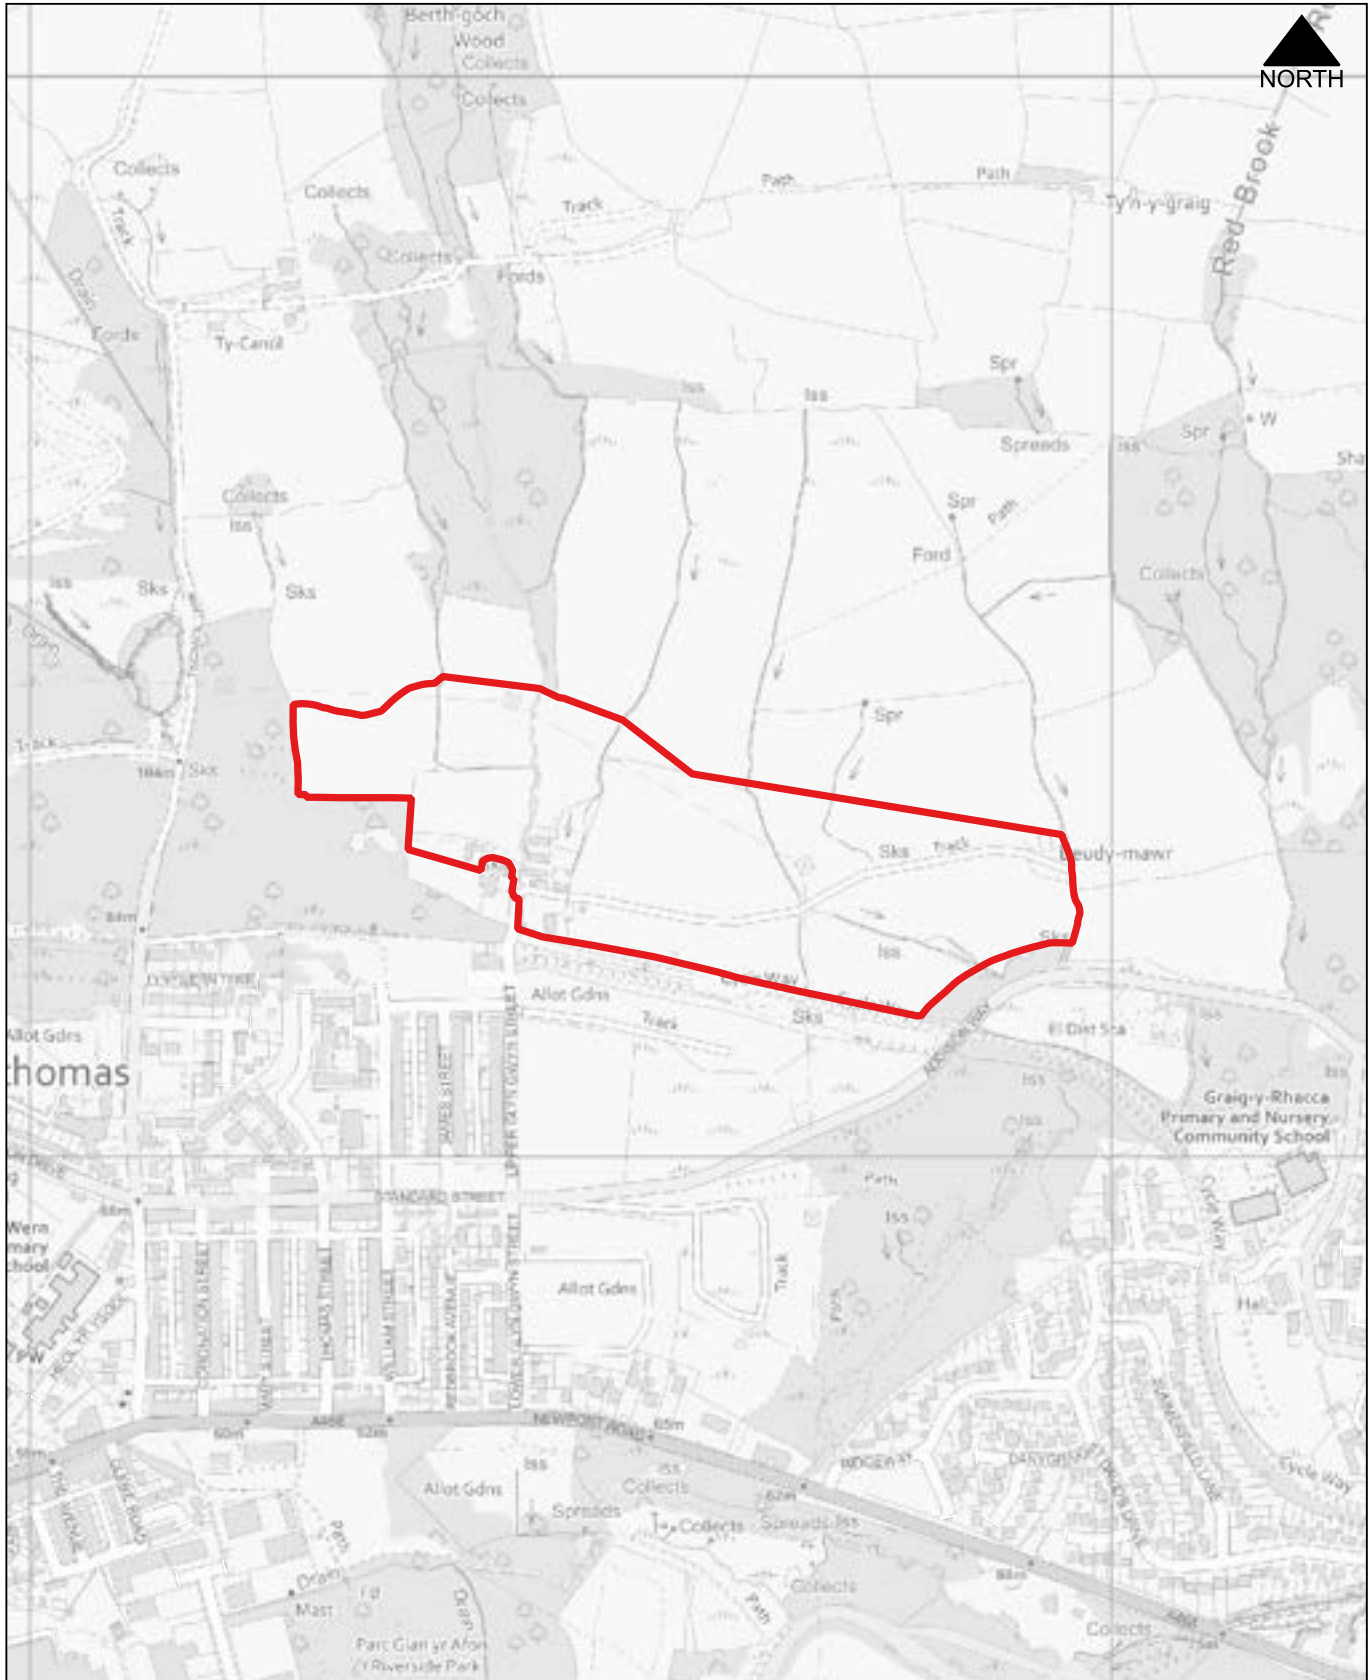

CB227

1:1,000

Land north of 7 Pentwyngwyn Road, Rudry, Machen and Rudry


Proposed Use: Settlement boundary review

Site Area: 0.39 Ha

Tir i'r gogledd o 7 Pentwyngwyn Road, Rhydri, Machen a Rudry

Defnydd Arfaethedig: Adolygiad o ffin anheddiad

Arwynebedd y safle: 0.39 Ha

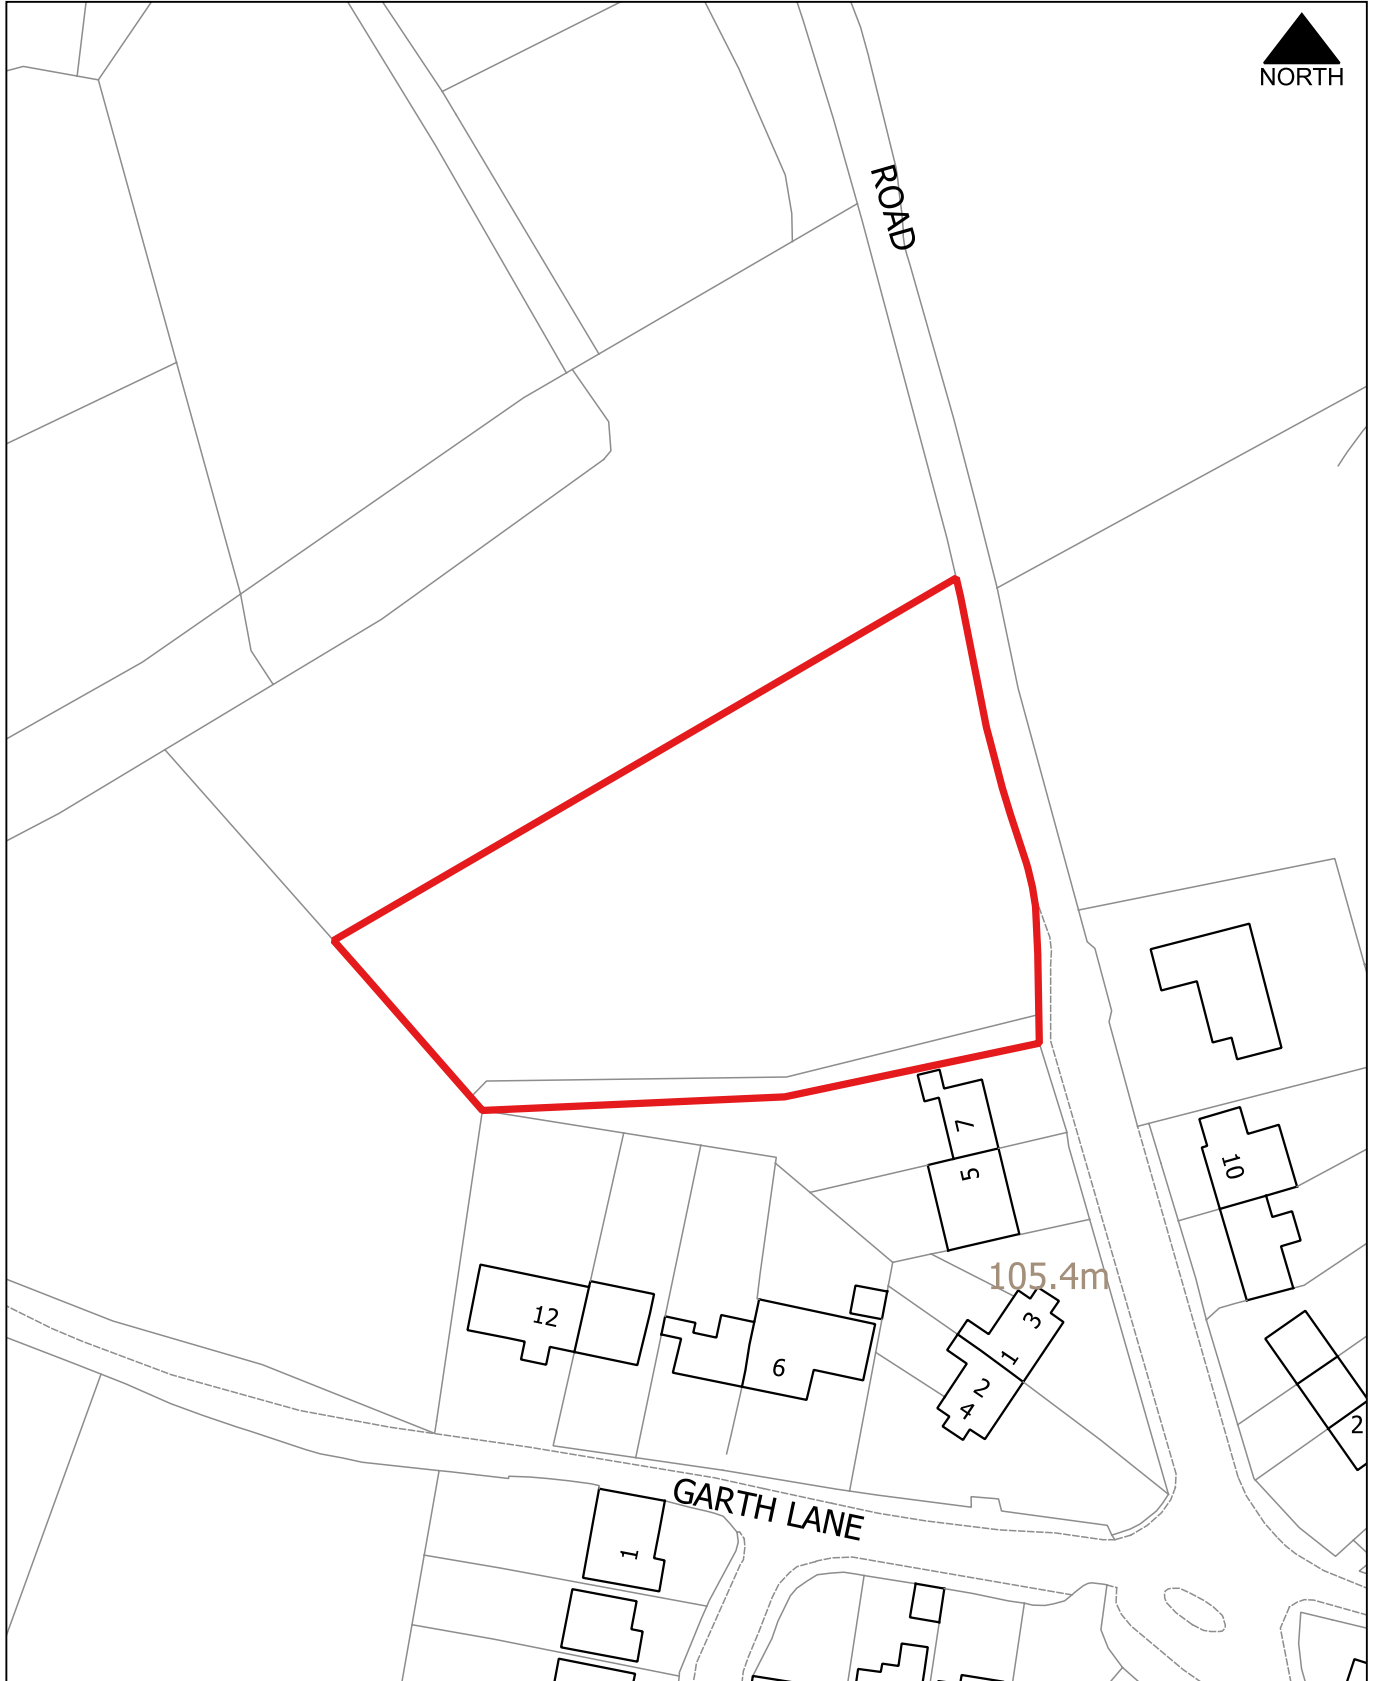

CB228

1:1,000

Land south of Pentwyngwyn Stables, Rudry, Machen and Rudry


Proposed Use: Settlement boundary review

Site Area: 0.76 Ha

Tir i'r de o Stablau Pentwyngwyn, Rhydri, Machen a Rudry

Defnydd Arfaethedig: Adolygiad o ffin anheddiad

Arwynebedd y safle: 0.76 Ha

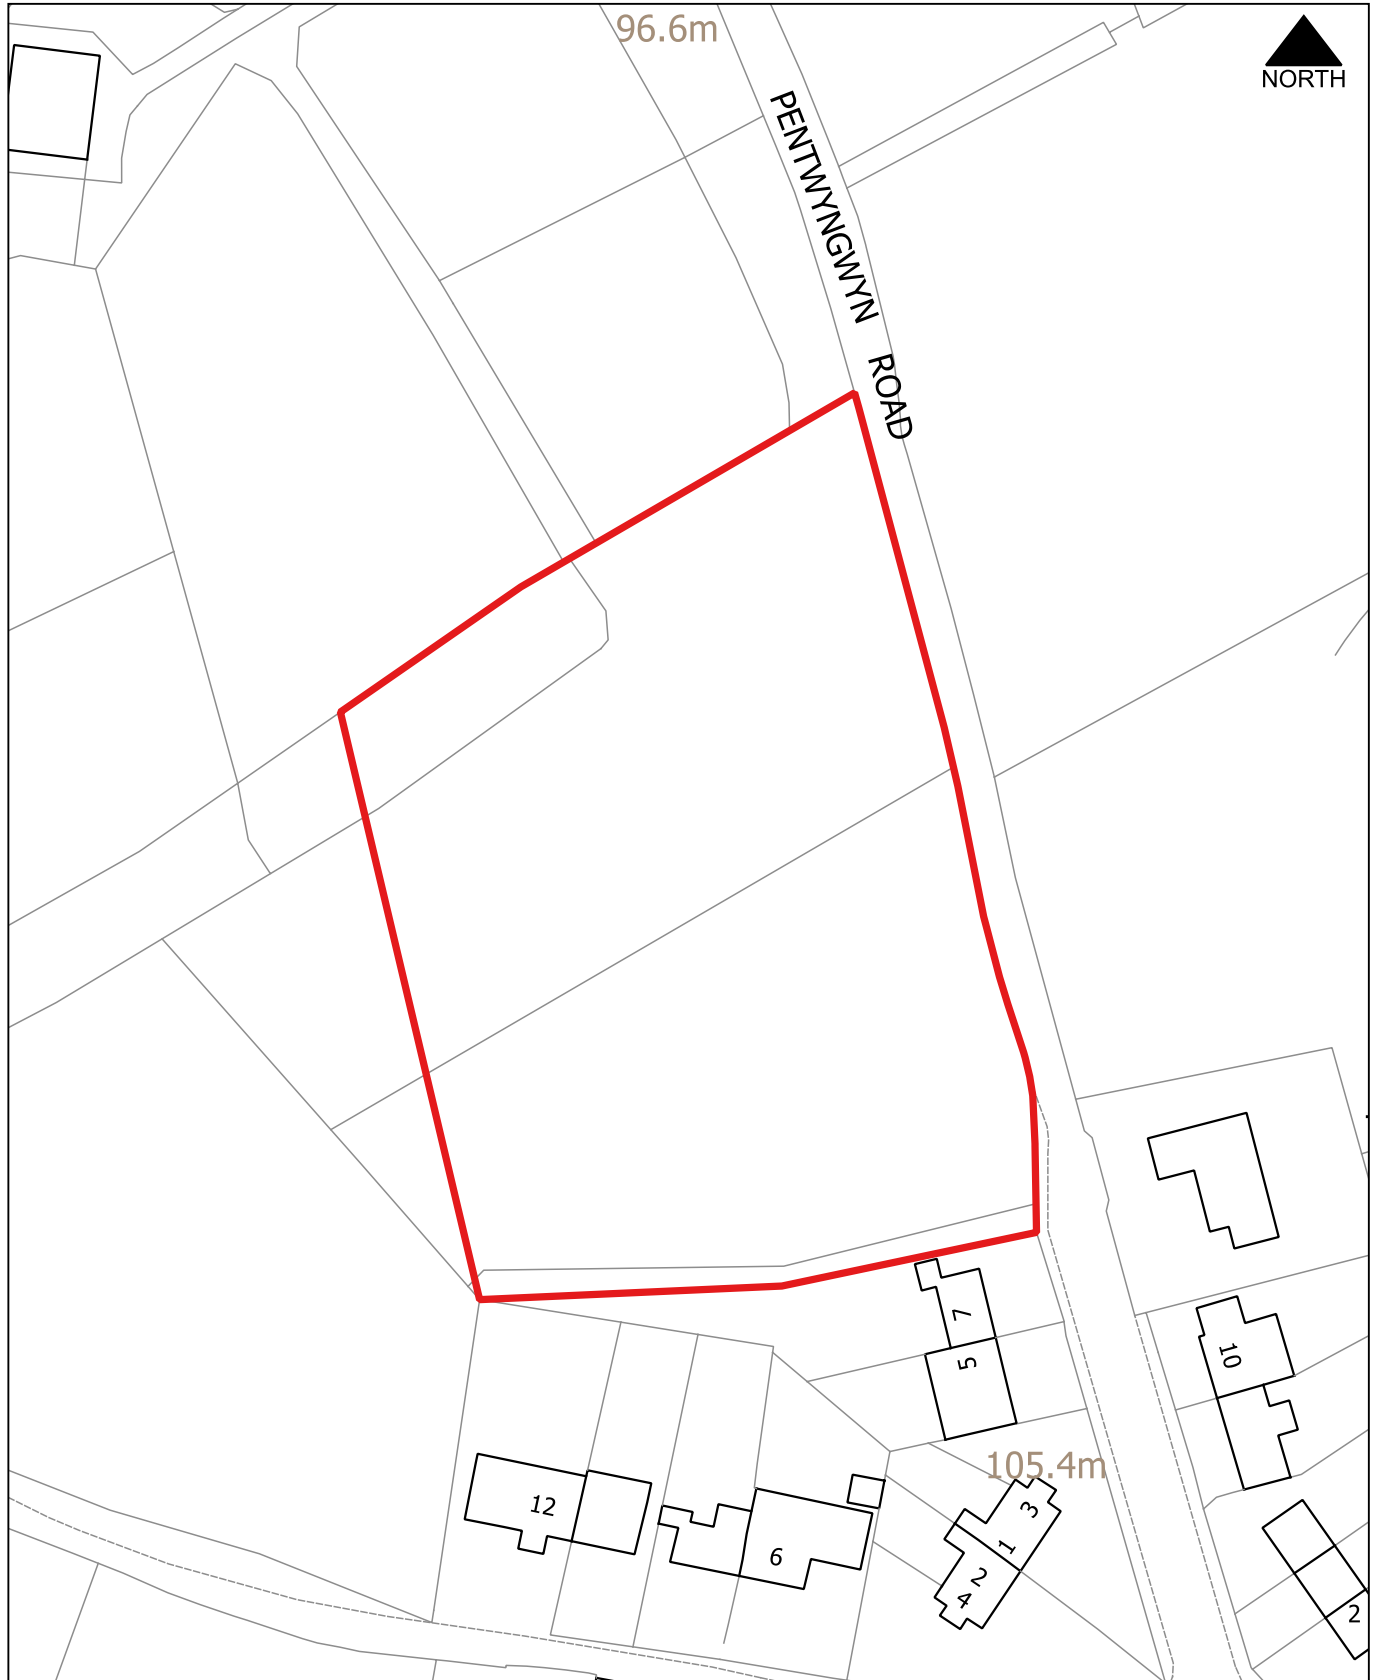

CB229

1:5,000

Land south of Bedwas Industrial Estate, Bedwas, Morgan Jones

Proposed Use: Employment

Site Area: 3.9 Ha

Tir i'r de o Ystâd Ddiwydiannol Bedwas, Bedwas, Morgan Jones

Defnydd Arfaethedig: Cyflogaeth

Arwynebedd y safle: 3.9 Ha

